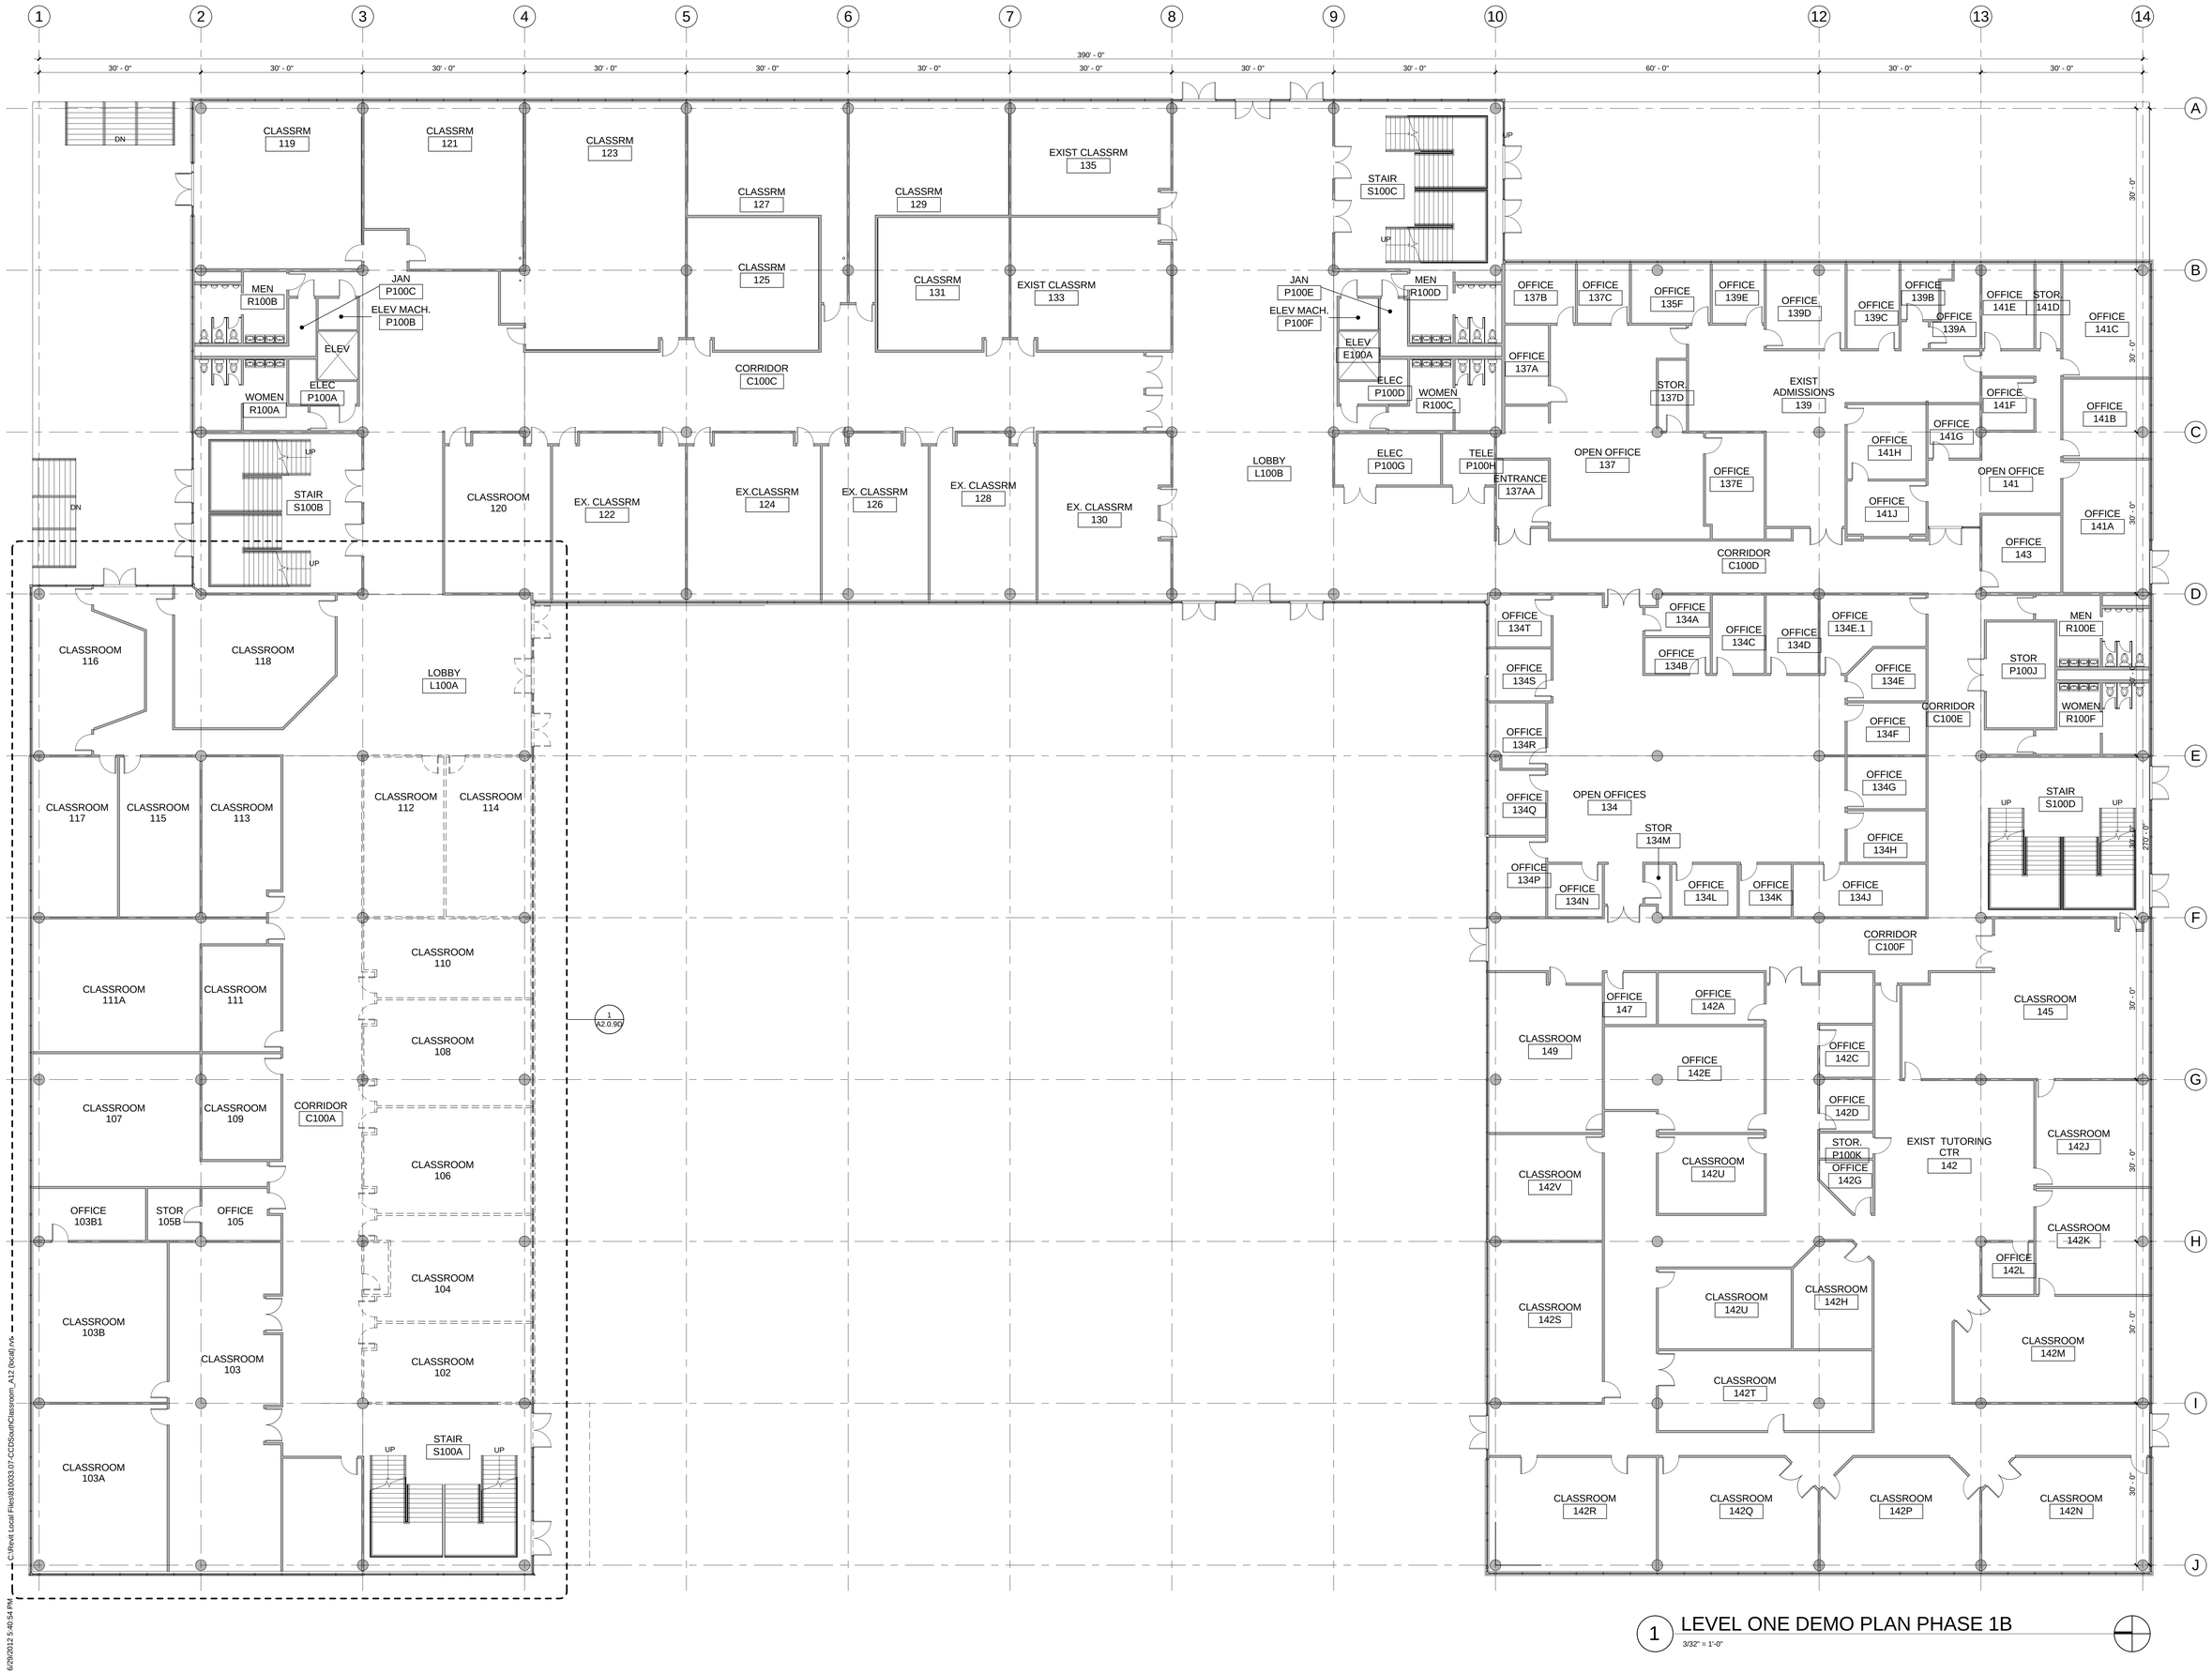

1 LEVEL ONE DEMO PLAN PHASE 1B
3/32" = 1'-0"

OZ ARCHITECTURE
3003 Larimer Street
Denver, CO 80205
phone 303.861.5704

boora
boora architects inc.
720 SW Washington Ste 800, Portland, OR 97205
T. 303.226.1575 F. 303.241.7429

CCD SOUTH CLASSROOM BUILDING

1111 WEST COLFAX AVE.
DENVER CO. 80217

PROJ. NO. 810033.07
DRAWN: Author
CHECKED: Checker
APPROVED: Approver
DATE: 06/29/12
REVISIONS

© OZ ARCHITECTURE

CCD SOUTH CLASSROOM BUILDING
ISSUED FOR:
100% DESIGN DEVELOPMENT PHASES 1B

SHEET TITLE:
LEVEL ONE DEMO PLAN PHASE 1B

SCALE: 3/32" = 1'-0"
SHEET NUMBER
A2.0.7D

C:\Revit Local Files\810033.07-CCDSouthClassroom_A12 (local).rvt
6/29/2012 5:40:54 PM

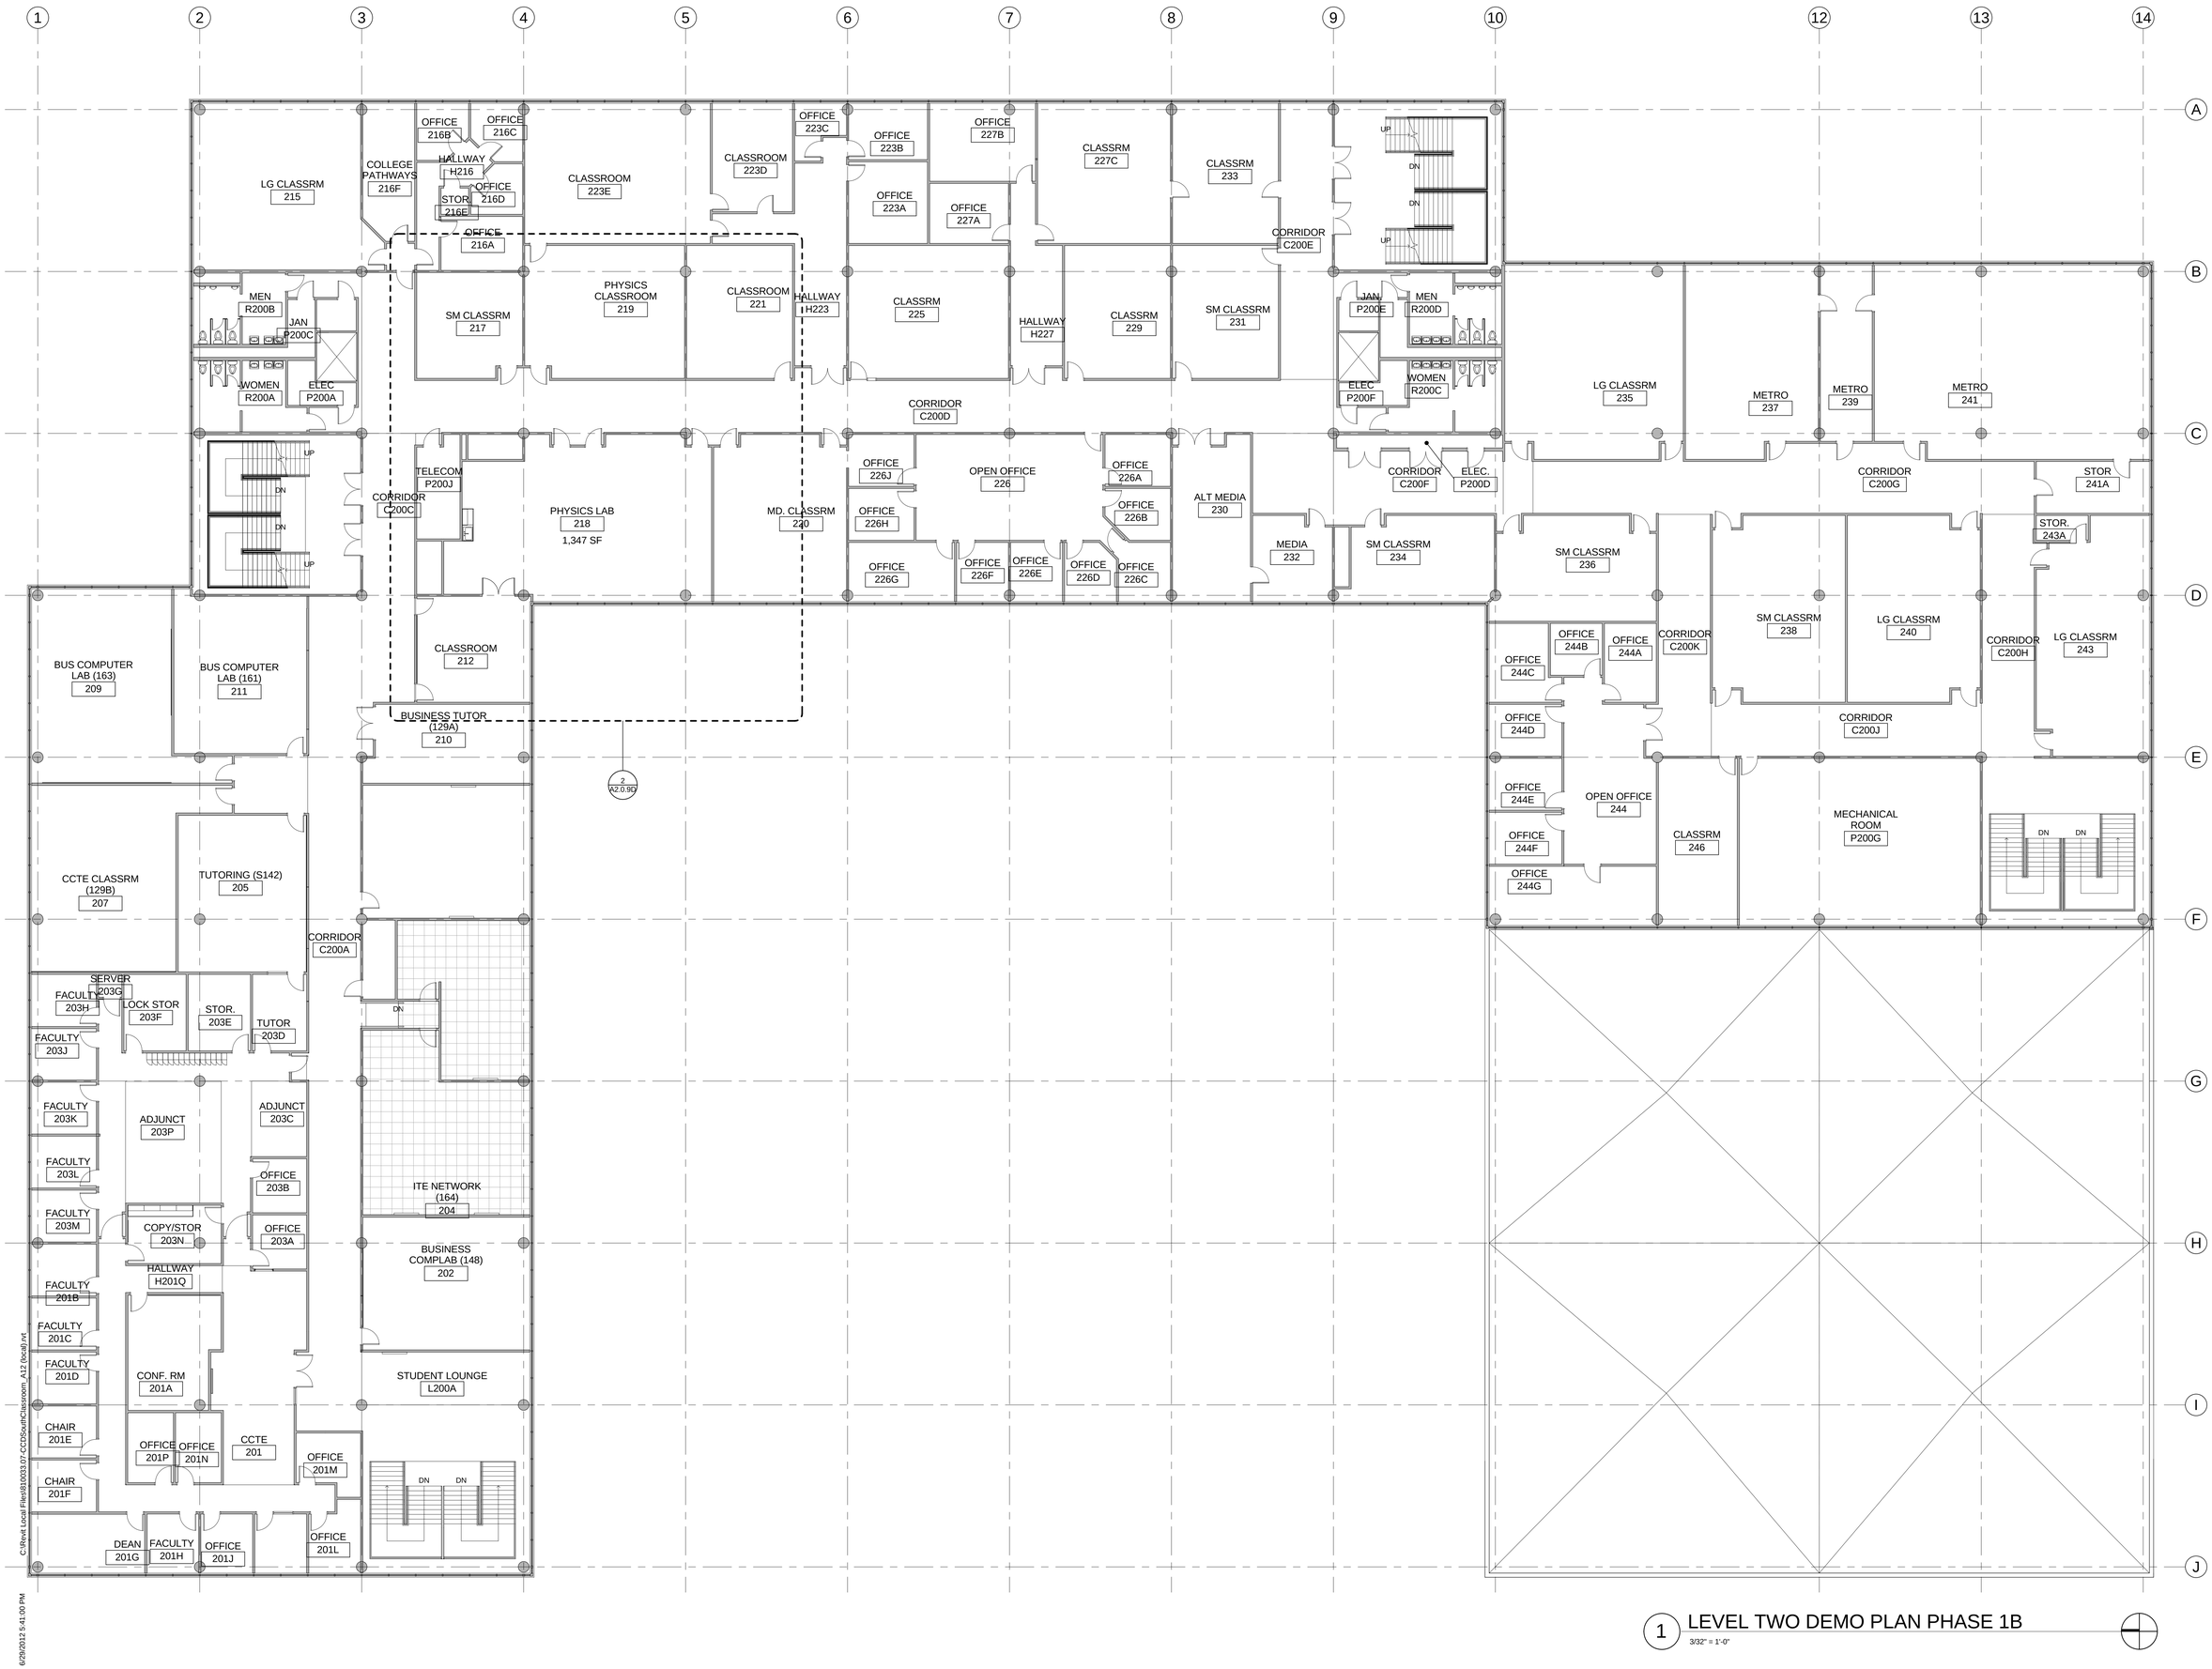

1 LEVEL TWO DEMO PLAN PHASE 1B
3/32" = 1'-0"

OZ ARCHITECTURE
3003 Larimer Street
Denver, CO 80205
phone 303.861.5704

boora
boora architects inc.
720 SW Washington Ste 800, Portland, OR 97205
T. 503.226.1575 F. 503.241.7429

CCD SOUTH CLASSROOM BUILDING

1111 WEST COLFAX AVE.
DENVER CO. 80217

PROJ. NO. 810033.07
DRAWN: Author
CHECKED: Checker
APPROVED: Approver
DATE: 06/29/12
REVISIONS

© OZ ARCHITECTURE

CCD SOUTH CLASSROOM BUILDING
ISSUED FOR:
100% DESIGN DEVELOPMENT PHASES 1B

SHEET TITLE:
LEVEL TWO DEMO PLAN PHASE 1B

SCALE: 3/32" = 1'-0"
SHEET NUMBER
A2.0.8D

C:\Revit Local Files\810033.07-CCDSouthClassroom_A12 (local).rvt
6/29/2012 5:41:00 PM

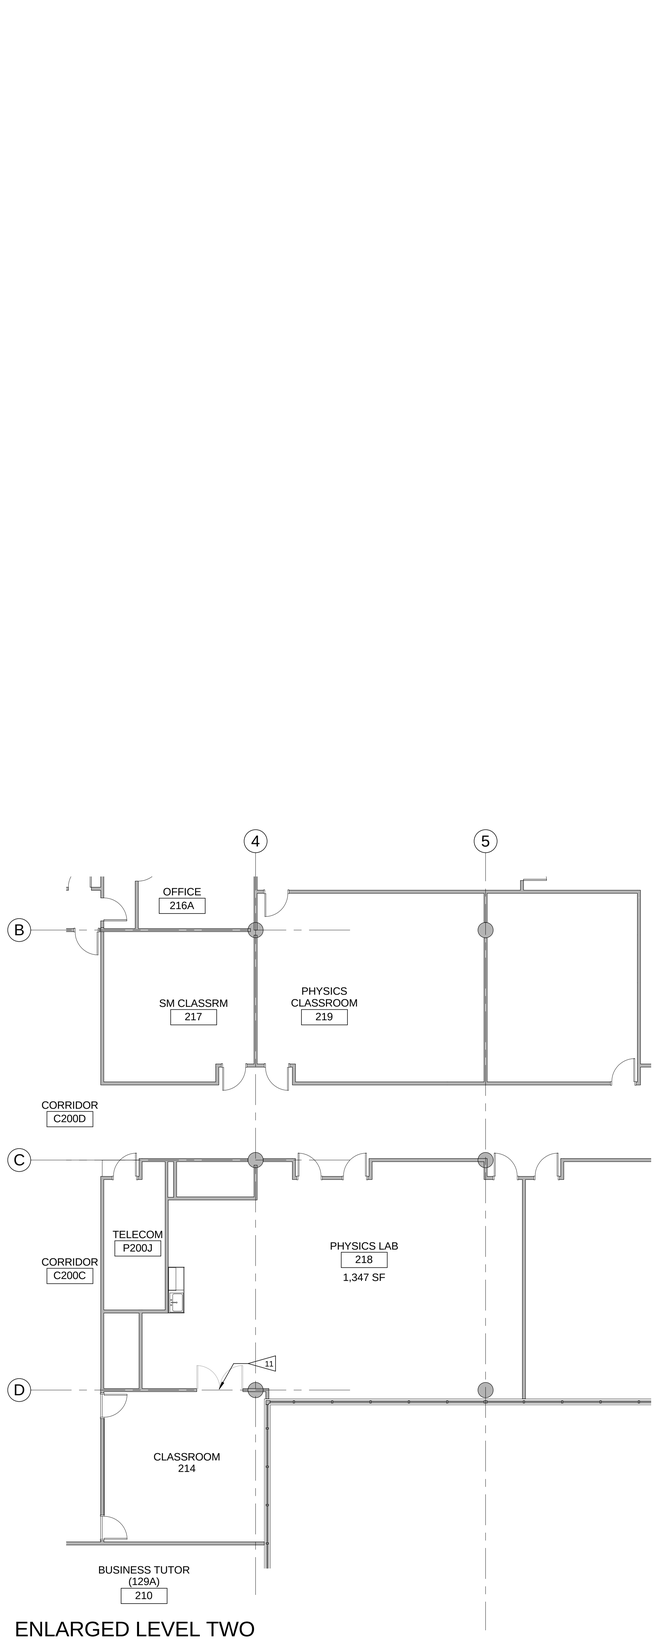

ENLARGED LEVEL TWO DEMO PLAN PHASE 1B

2 1/8" = 1'-0"

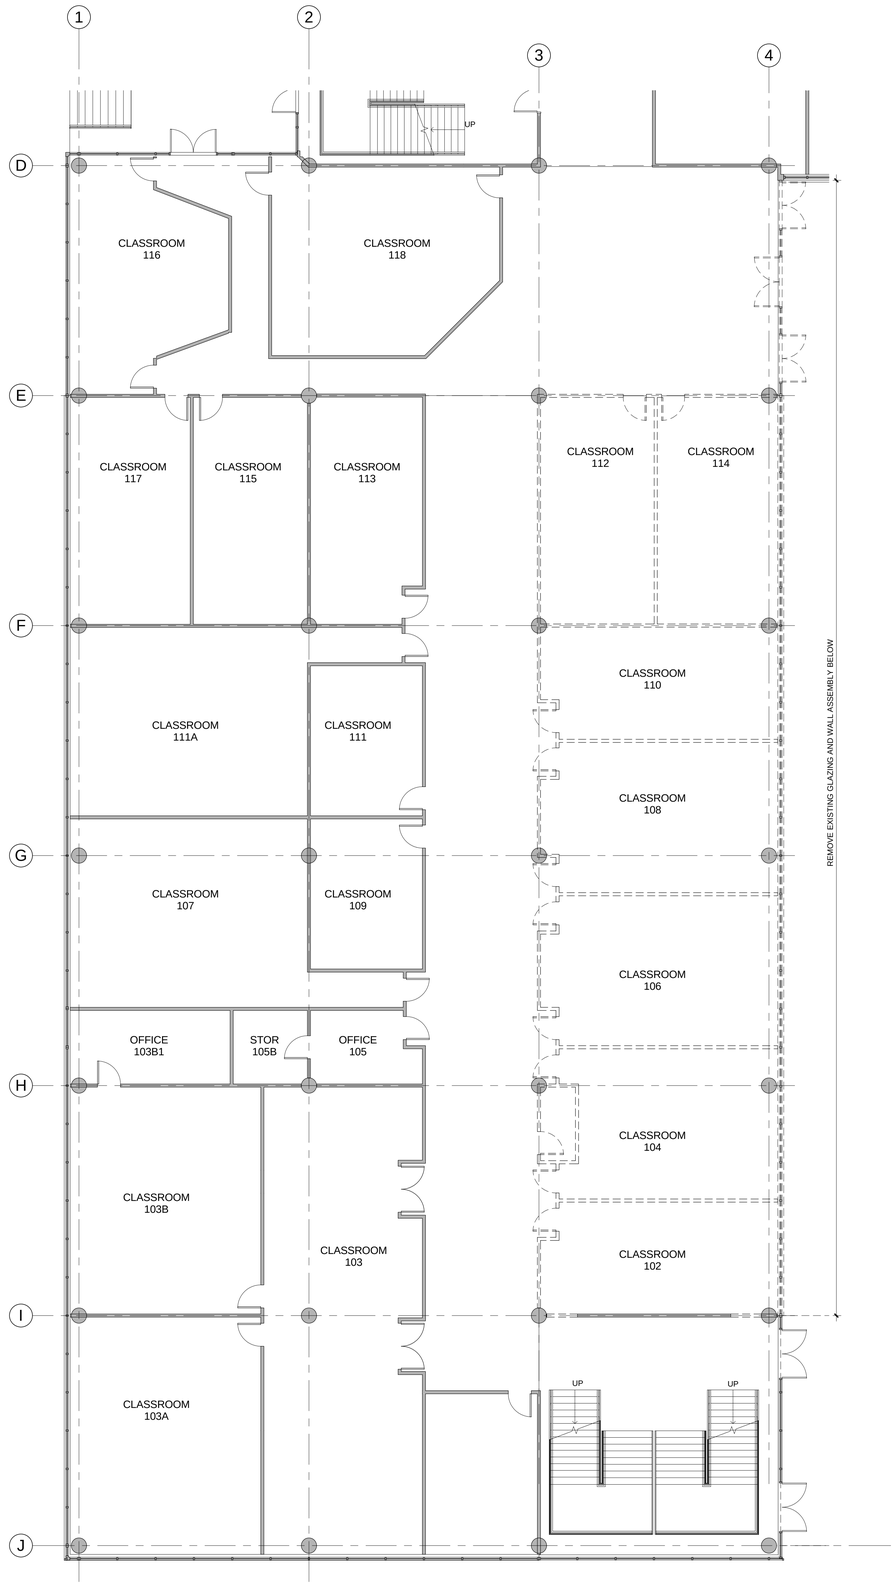

ENLARGED LEVEL ONE DEMO PLAN PHASE 1B

1 1/8" = 1'-0"

DEMOLITION PLAN NOTES

1. THE CONTRACTOR SHALL MAINTAIN THE EXISTING STRUCTURAL AND FIREPROOFING INTEGRITY OF THE ENTIRE BUILDING EXCEPT WHERE OTHERWISE NOTED.
2. UPON DISCOVERY OF HAZARDOUS MATERIALS ENCOUNTERED DURING CONSTRUCTION, NOTIFY THE DESIGNER AND OWNER IMMEDIATELY AND AWAIT FURTHER INSTRUCTIONS. THE WORK AREA SHALL BE COMPLETELY SEALED OFF DURING ABATEMENT.
3. WORK INCLUDED IN THE CONTRACT IS ILLUSTRATED IN BOLD-DASHED LINE-WORK. EXISTING CONDITIONS TO REMAIN IS ILLUSTRATED IN LIGHT LINE-WORK. UNLESS NOTED OTHERWISE, BOLD-DASHED ITEMS INDICATED SUCH AS; PARTITIONS, DOORS, WINDOWS, EQUIPMENT, ETC. ARE TO BE REMOVED.
4. WHERE THE TERM "REMOVE" IS USED, THE CONTRACTOR SHALL REMOVE FROM THE SITE AND LEGALLY DISPOSE OF.
5. WHERE THE TERM "SALVAGE" IS USED, THE CONTRACTOR SHALL REUSE THE EQUIPMENT ON THIS PROJECT OR RETURN TO THE OWNER.
6. WHERE THE TERM "REMOVE AND REINSTALL" IS USED, THE CONTRACTOR IS TO DETACH ITEMS FROM EXISTING CONSTRUCTION, PREPARE THEM FOR REUSE, AND REINSTALL THEM WHERE INDICATED.
7. WHERE THE TERM "EXISTING TO REMAIN" IS USED, THE EXISTING ITEMS OF CONSTRUCTION ARE NOT TO BE REMOVED.
8. VERIFY W/ OWNER WHAT ITEMS ARE TO BE SALVAGED: MECHANICAL EQUIPMENT, PLUMBING FIXTURES, DOORS AND FRAMES, CABINETRY, AND LIGHTING ETC. STORE SALVAGEABLE MATERIALS IN A LOCATION AS DIRECTED BY THE OWNER. ALL OTHER MATERIAL AND DEBRIS SHALL BE DISPOSED OF BY THE CONTRACTOR.
9. ALL CEILINGS IN AREAS OF DEMO WORK ARE TO BE REMOVED BY CONTRACTOR. RE: RCP DEMO PLANS
10. SEE ENGINEERING DRAWINGS FOR THE REMOVAL OF SPECIFIC STRUCTURAL, MECHANICAL, ELECTRICAL, PLUMBING AND FIRE ALARM SYSTEMS.
11. REINSTALLED EQUIPMENT AND DEVICES ARE TO BE CLEANED OF ALL FOREIGN MATERIAL. REPLACE EQUIPMENT OR DEVICES WHICH ARE DEFECTIVE OR DAMAGED DURING RELOCATION.
12. WHEREVER MECHANICAL, ELECTRICAL, AND PLUMBING DEVICES ARE REMOVED, ALL PIPING AND/OR CONDUITS THAT ARE ABANDONED SHALL BE CAPPED OFF BELOW THE FLOOR, INSIDE THE WALLS, OR ABOVE THE CEILINGS EXCEPT WHERE NOTED OTHERWISE. MECHANICAL/ELECTRICAL ENGINEER TO REMOVE ALL UNUSED WIRING TO PANEL BOXES. PATCH AND REPAIR FINISHES TO MATCH SURROUNDING FINISHES. BLANK COVER PLATES OVER EXISTING BOXES ARE NOT ACCEPTABLE, UNLESS OTHERWISE NOTED.
13. REMOVE WALL BASE IN AREAS WHERE FLOORING IS BEING REMOVED.
14. FLOORS AND WALLS: WHERE WALLS OR PARTITIONS THAT ARE REMOVED EXTEND ONE FINISHED AREA INTO ANOTHER, PATCH AND REPAIR FLOOR AND WALL SURFACES IN THE NEW SPACE TO PROVIDE AN EVEN SURFACE OF UNIFORM FINISH, COLOR, TEXTURE, AND APPEARANCE.

FLAGNOTES - DEMO PLAN

1	REMOVE EXISTING SINK/COUNTER CAP LINES
2	REMOVE CHAIN LINK CAGE - PRIOR TO DEMO CONFIRM IF THIS IS TO BE MOVED BY METRO TYP.
3	REMOVE BASE AND UPPER CABINETS
4	REMOVE BASE CABINETS
5	REMOVE LARGE ELECTRICAL EQUIPMENT - PRIOR TO DEMO CONFIRM IF THIS IS TO BE MOVED BY METRO TYP.
6	REMOVE SHIELD ROOM - PRIOR TO DEMO CONFIRM IF THIS IS TO BE REMOVED BY METRO TYP.
7	REMOVE EXISTING VESTIBULE
8	REMOVE EXISTING HARDWARE ON EXTERIOR OF DOOR AND REPLACE WITH NON-OPERATIONAL PATCH - DOOR TO REMAIN
9	REMOVE EXISTING STEEL RACK AND TABLE - AHEC TO REMOVE AVEQUIPMENT TYP.
10	REMOVE 30"X60" CEILING ASSEMBLY INCLUDING ALL LIGHTS AND DIFFUSERS. VERIFY WITH OWNER IF DEMOED MATERIAL IS BE TO SALVAGED.
11	REMOVE EXISTING DOUBLE DOORS, FRAME CAVITY FILL W/ BATT AND FINISH W/ GYP. TO MATCH ADJACENT WALL

OZ ARCHITECTURE
3003 Larimer Street
Denver, CO 80205
phone 303.861.5704

boora
boora architects inc.
720 SW Washington Ste 800, Portland, OR 97205
T. 503.226.1575 F. 503.241.7429

CCD SOUTH CLASSROOM BUILDING
1111 WEST COLFAX AVE.
DENVER CO. 80217

PROJ. NO. 810033.07
DRAWN: Author
CHECKED: Checker
APPROVED: Approver
DATE: 06/29/12
REVISIONS

© OZ ARCHITECTURE

CCD SOUTH CLASSROOM BUILDING
ISSUED FOR:
100% DESIGN DEVELOPMENT PHASES 1B

SHEET TITLE:
ENLARGED DEMO PLANS PHASE 1B

SCALE: 1/8" = 1'-0"
SHEET NUMBER
A2.0.9D

C:\Revit Local Files\810033.07-CCDSouthClassroom_A12 (local).rvt
6/29/2012 5:41:04 PM

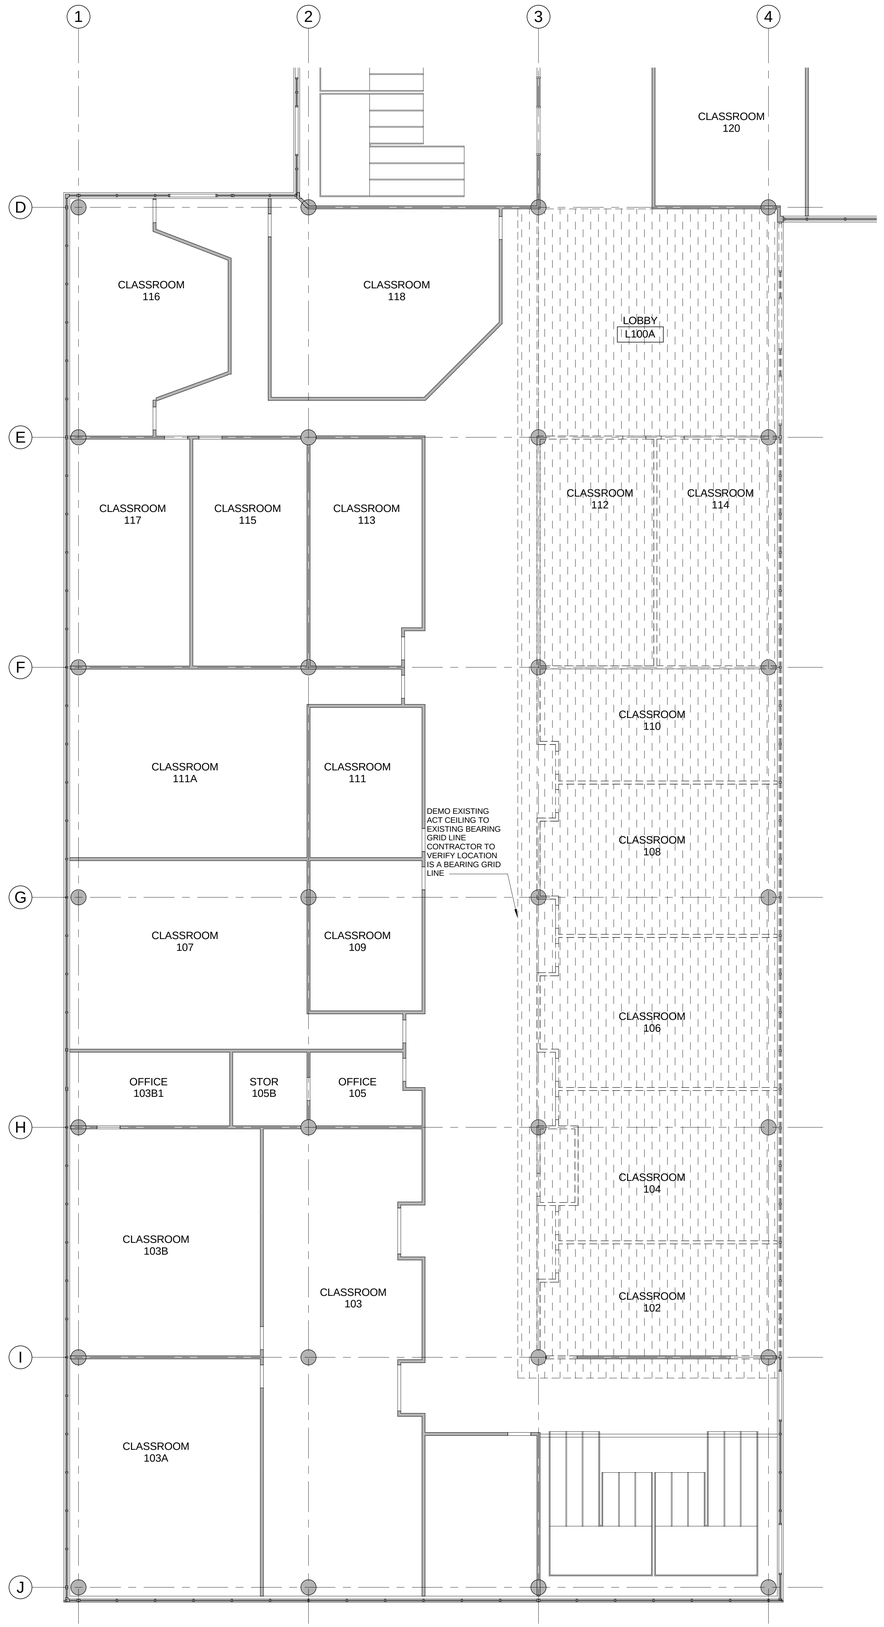

1 ENLARGED LEVEL ONE RCP DEMO PHASE 1B

1/8" = 1'-0"

REFLECTED CEILING DEMOLITION NOTES

1. THE CONTRACTOR SHALL MAINTAIN THE EXISTING STRUCTURAL AND FIREPROOFING INTEGRITY OF THE ENTIRE BUILDING EXCEPT WHERE OTHERWISE NOTED.
2. UPON DISCOVERY OF HAZARDOUS MATERIALS ENCOUNTERED DURING CONSTRUCTION, NOTIFY THE DESIGNER AND OWNER IMMEDIATELY AND AWAIT FURTHER INSTRUCTIONS. THE WORK AREA SHALL BE COMPLETELY SEALED OFF DURING ABATEMENT.
3. WORK INCLUDED IN THE CONTRACT IS ILLUSTRATED IN BOLD-DASHED LINE-WORK. EXISTING CONDITIONS TO REMAIN IS ILLUSTRATED IN LIGHT LINE-WORK. UNLESS NOTED OTHERWISE, BOLD-DASHED ITEMS INDICATED SUCH AS; CEILINGS, LIGHTS, ETC. ARE TO BE REMOVED.
4. SEE ENGINEERING DRAWINGS FOR THE REMOVAL OF SPECIFIC MECHANICAL, ELECTRICAL, PLUMBING AND FIRE ALARM SYSTEMS.
5. WHERE THE TERM "REMOVE" IS USED, THE CONTRACTOR SHALL REMOVE FROM THE SITE AND LEGALLY DISPOSE OF.
6. RELOCATED EQUIPMENT AND DEVICES ARE TO BE CLEANED OF ALL FOREIGN MATERIAL. REPLACE EQUIPMENT OR DEVICES WHICH ARE DEFECTIVE OR DAMAGED DURING RELOCATION.
7. VERIFY WITH OWNER WHAT IS TO BE SALVAGED: MECHANICAL EQUIPMENT AND LIGHTING FOR REUSE ETC. STORE SALVAGEABLE MATERIALS IN A LOCATION AS DIRECTED BY THE OWNER. ALL OTHER MATERIAL AND DEBRIS SHALL BE DISPOSED OF BY THE CONTRACTOR.

FLAGNOTES - DEMO PLAN	
1	REMOVE EXISTING SINK/COUNTER CAP LINES
2	REMOVE CHAIN LINK CAGE - PRIOR TO DEMO CONFIRM IF THIS IS TO BE MOVED BY METRO TYP.
3	REMOVE BASE AND UPPER CABINETS
4	REMOVE BASE CABINETS
5	REMOVE LARGE ELECTRICAL EQUIPMENT - PRIOR TO DEMO CONFIRM IF THIS IS TO BE MOVED BY METRO TYP.
6	REMOVE SHIELD ROOM - PRIOR TO DEMO CONFIRM IF THIS IS TO BE REMOVED BY METRO TYP.
7	REMOVE EXISTING VESTIBULE
8	REMOVE EXISTING HARDWARE ON EXTERIOR OF DOOR AND REPLACE WITH NON-OPERATIONAL PATCH - DOOR TO REMAIN
9	REMOVE EXISTING STEEL RACK AND TABLE - AHEC TO REMOVE AVEQUIPMENT TYP.
10	REMOVE 30"X60" CEILING ASSEMBLY INCLUDING ALL LIGHTS AND DIFFUSERS. VERIFY WITH OWNER IF DEMOED MATERIAL IS BE TO SALVAGED.
11	REMOVE EXISTING DOUBLE DOORS, FRAME CAVITY FILL W/ BATT AND FINISH W/ GYP. TO MATCH ADJACENT WALL

Demo Reflected Ceiling Plan Legend

- EXISTING CEILING TO BE DEMOLISHED
- EXISTING CEILING TO REMAIN

OZ ARCHITECTURE
3003 Larimer Street
Denver, CO 80205
phone 303.861.5704

boora
boora architects inc.
720 SW Washington Ste 800, Portland, OR 97205
T. 303.226.1575 F. 303.241.7429

CCD SOUTH CLASSROOM BUILDING

1111 WEST COLFAX AVE.
DENVER CO. 80217

PROJ. NO. 810033.07
DRAWN: Author
CHECKED: Checker
APPROVED: Approver
DATE: 06/29/12
REVISIONS

© OZ ARCHITECTURE

CCD SOUTH CLASSROOM BUILDING
ISSUED FOR:
100% DESIGN DEVELOPMENT
PHASES 1B

SHEET TITLE:
ENLARGED DEMO RCP PHASE 1B

SCALE: As indicated
SHEET NUMBER

A2.0.10D

6/29/2012 5:41:10 PM C:\Revit Local Files\810033.07-CCDSouthClassroom_A12 (local).rvt

1 LEVEL ONE PLAN PHASE 1B
3/32" = 1'-0"

OZ ARCHITECTURE
3003 Larimer Street
Denver, CO 80205
phone 303.861.5704

boora
boora architects inc.
720 SW Washington Ste 800, Portland, OR 97205
T. 503.226.1575 F. 503.241.7429

CCD SOUTH CLASSROOM BUILDING

1111 WEST COLFAX AVE.
DENVER CO. 80217

PROJ. NO. 810033.07
DRAWN: Author
CHECKED: Checker
APPROVED: Approver
DATE: 06/29/12
REVISIONS

© OZ ARCHITECTURE

CCD SOUTH CLASSROOM BUILDING
ISSUED FOR:
100% DESIGN DEVELOPMENT PHASES 1B

SHEET TITLE:
LEVEL ONE PLAN PHASE 1B

SCALE: 3/32" = 1'-0"
SHEET NUMBER
A2.2.1

C:\Revit Local Files\810033.07-CCDSouth\Classroom_A12 (local).rvt
6/29/2012 5:41:34 PM

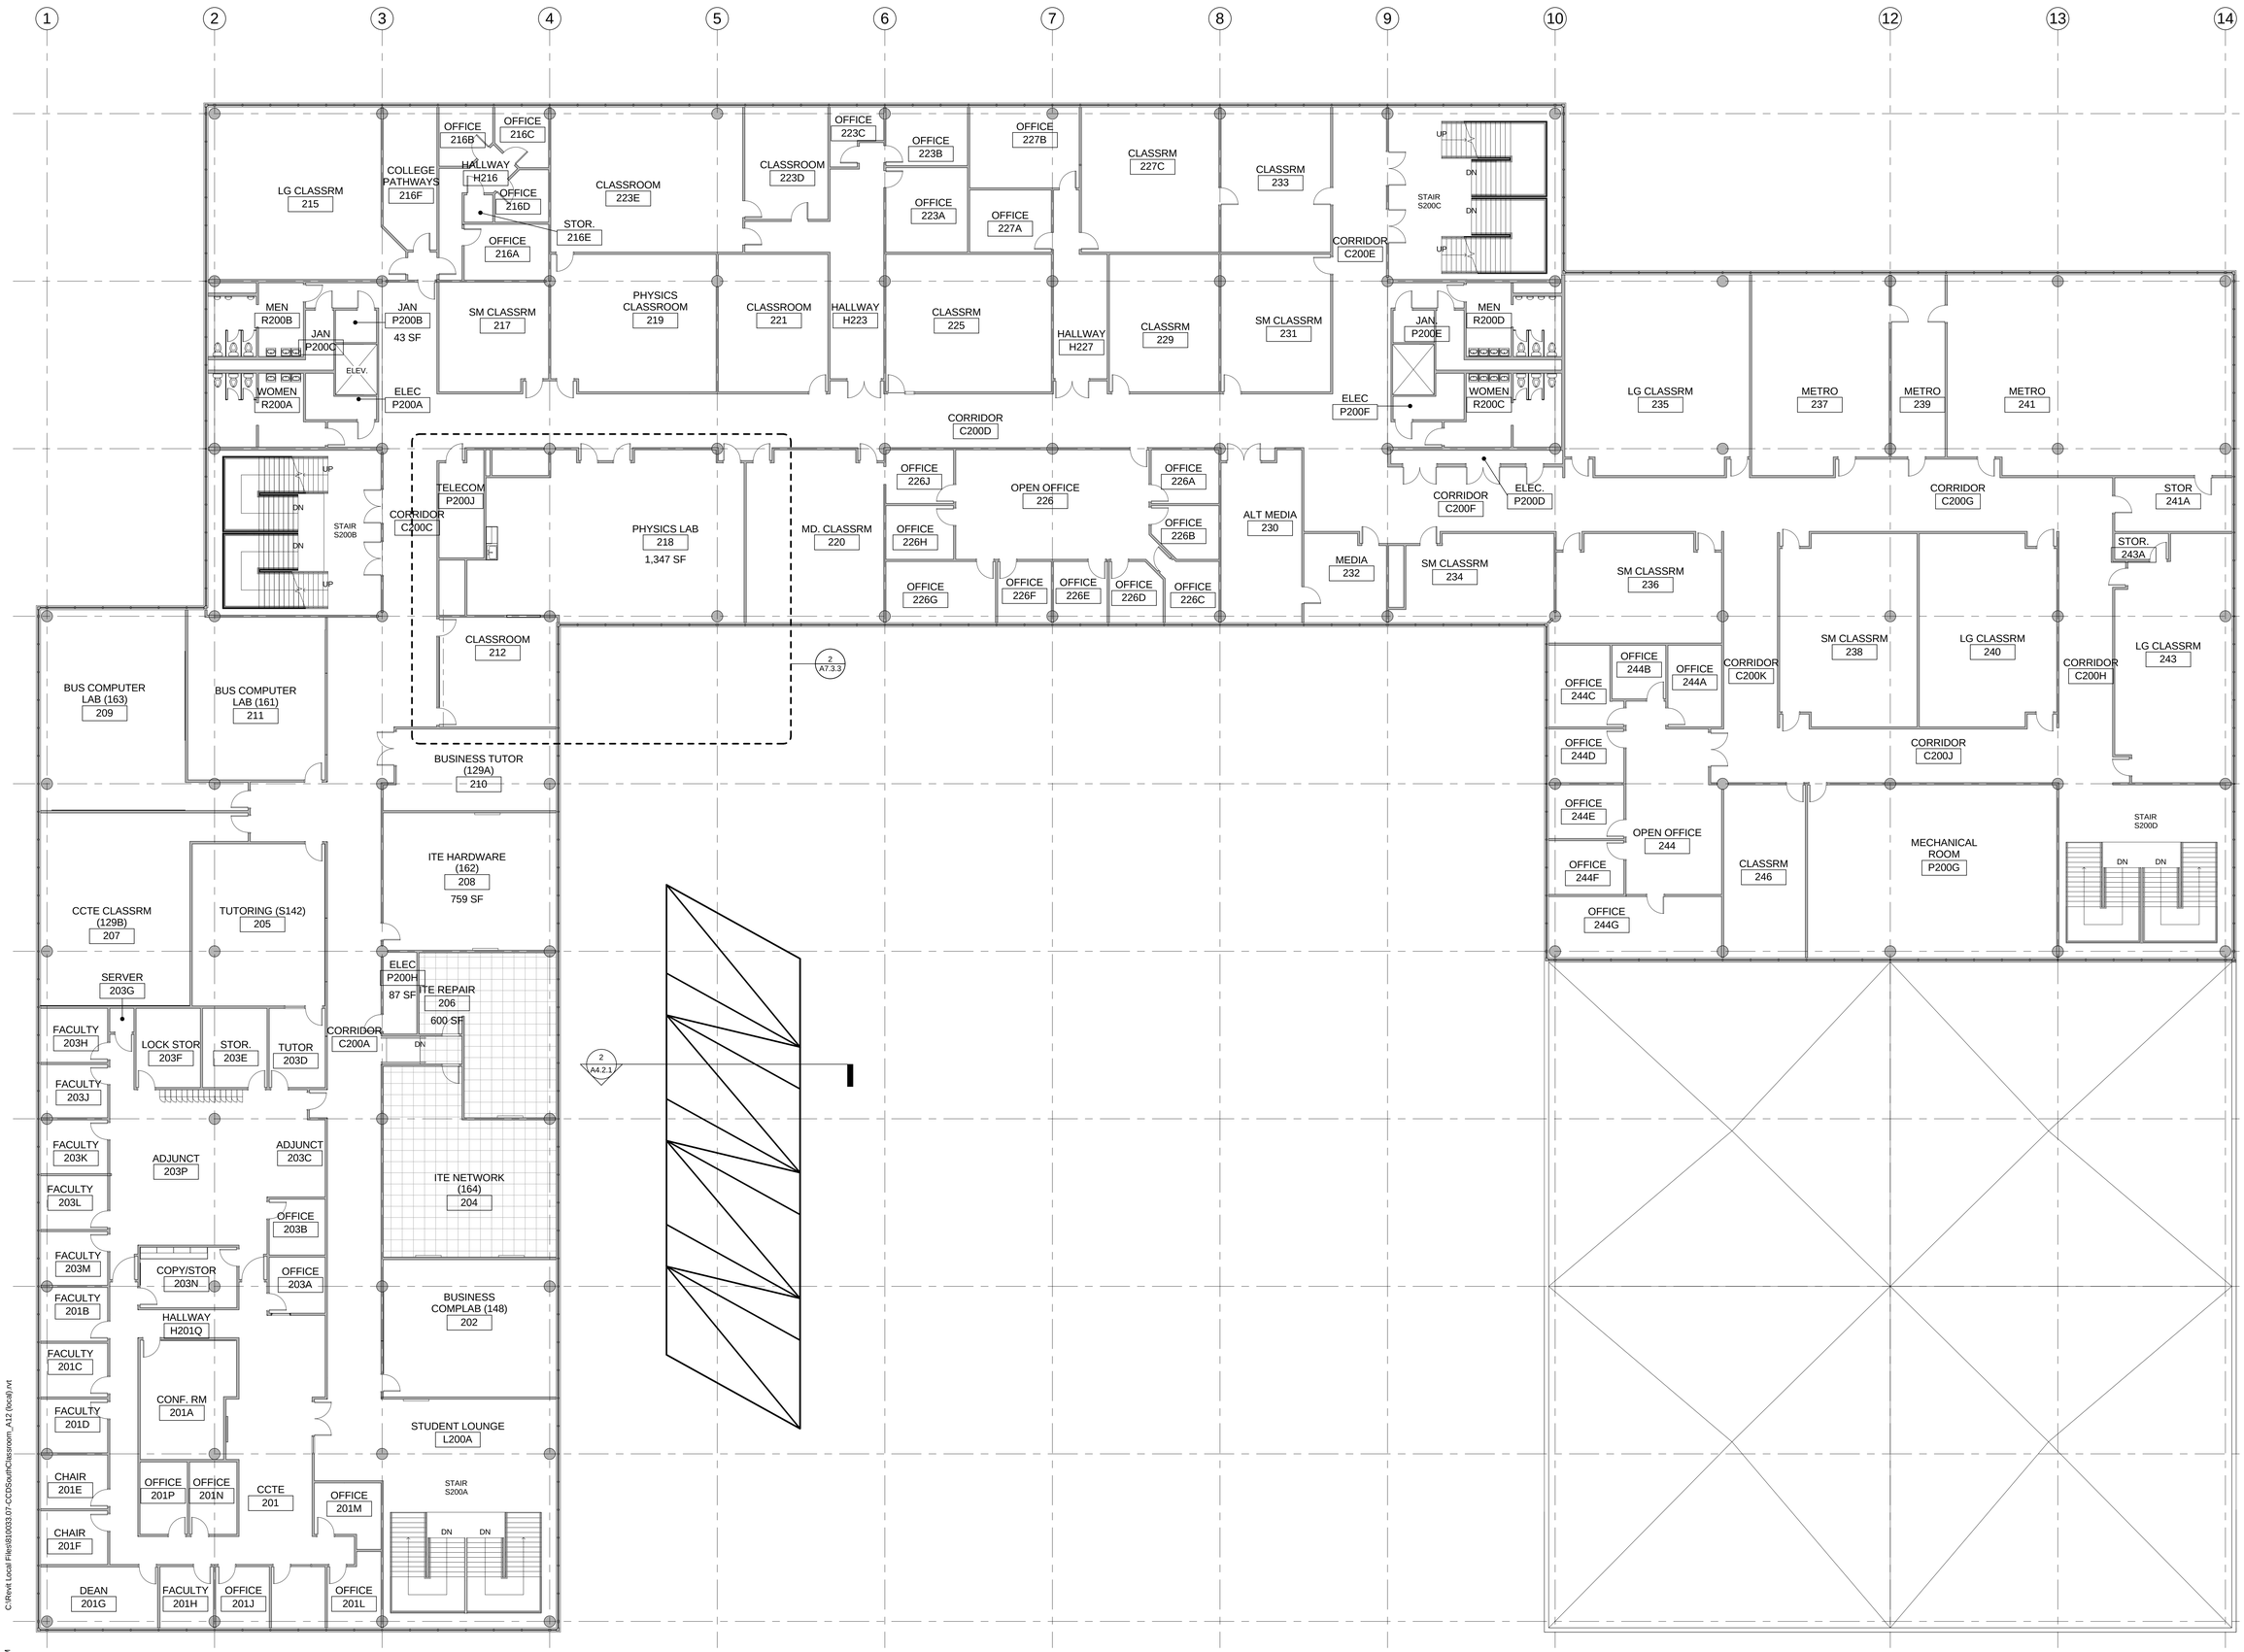

1 LEVEL TWO PLAN PHASE 1B
3/32" = 1'-0"

OZ ARCHITECTURE
3003 Larimer Street
Denver, CO 80205
phone 303.861.5704

boora
boora architects inc.
720 SW Washington Ste 800, Portland, OR 97205
T. 503.226.1575 F. 503.241.7429

CCD SOUTH CLASSROOM BUILDING
1111 WEST COLFAX AVE.
DENVER CO. 80217

PROJ. NO. 810033.07
DRAWN: Author
CHECKED: Checker
APPROVED: Approver
DATE: 06/29/12
REVISIONS

© OZ ARCHITECTURE

CCD SOUTH CLASSROOM BUILDING
ISSUED FOR:
100% DESIGN DEVELOPMENT
PHASES 1B

SHEET TITLE:
LEVEL TWO PLAN PHASE 1B

SCALE: 3/32" = 1'-0"
SHEET NUMBER
A2.2.2

C:\Revit Local Files\810033.07-CCDSouthClassroom_A12 (local).rvt
6/29/2012 5:41:38 PM

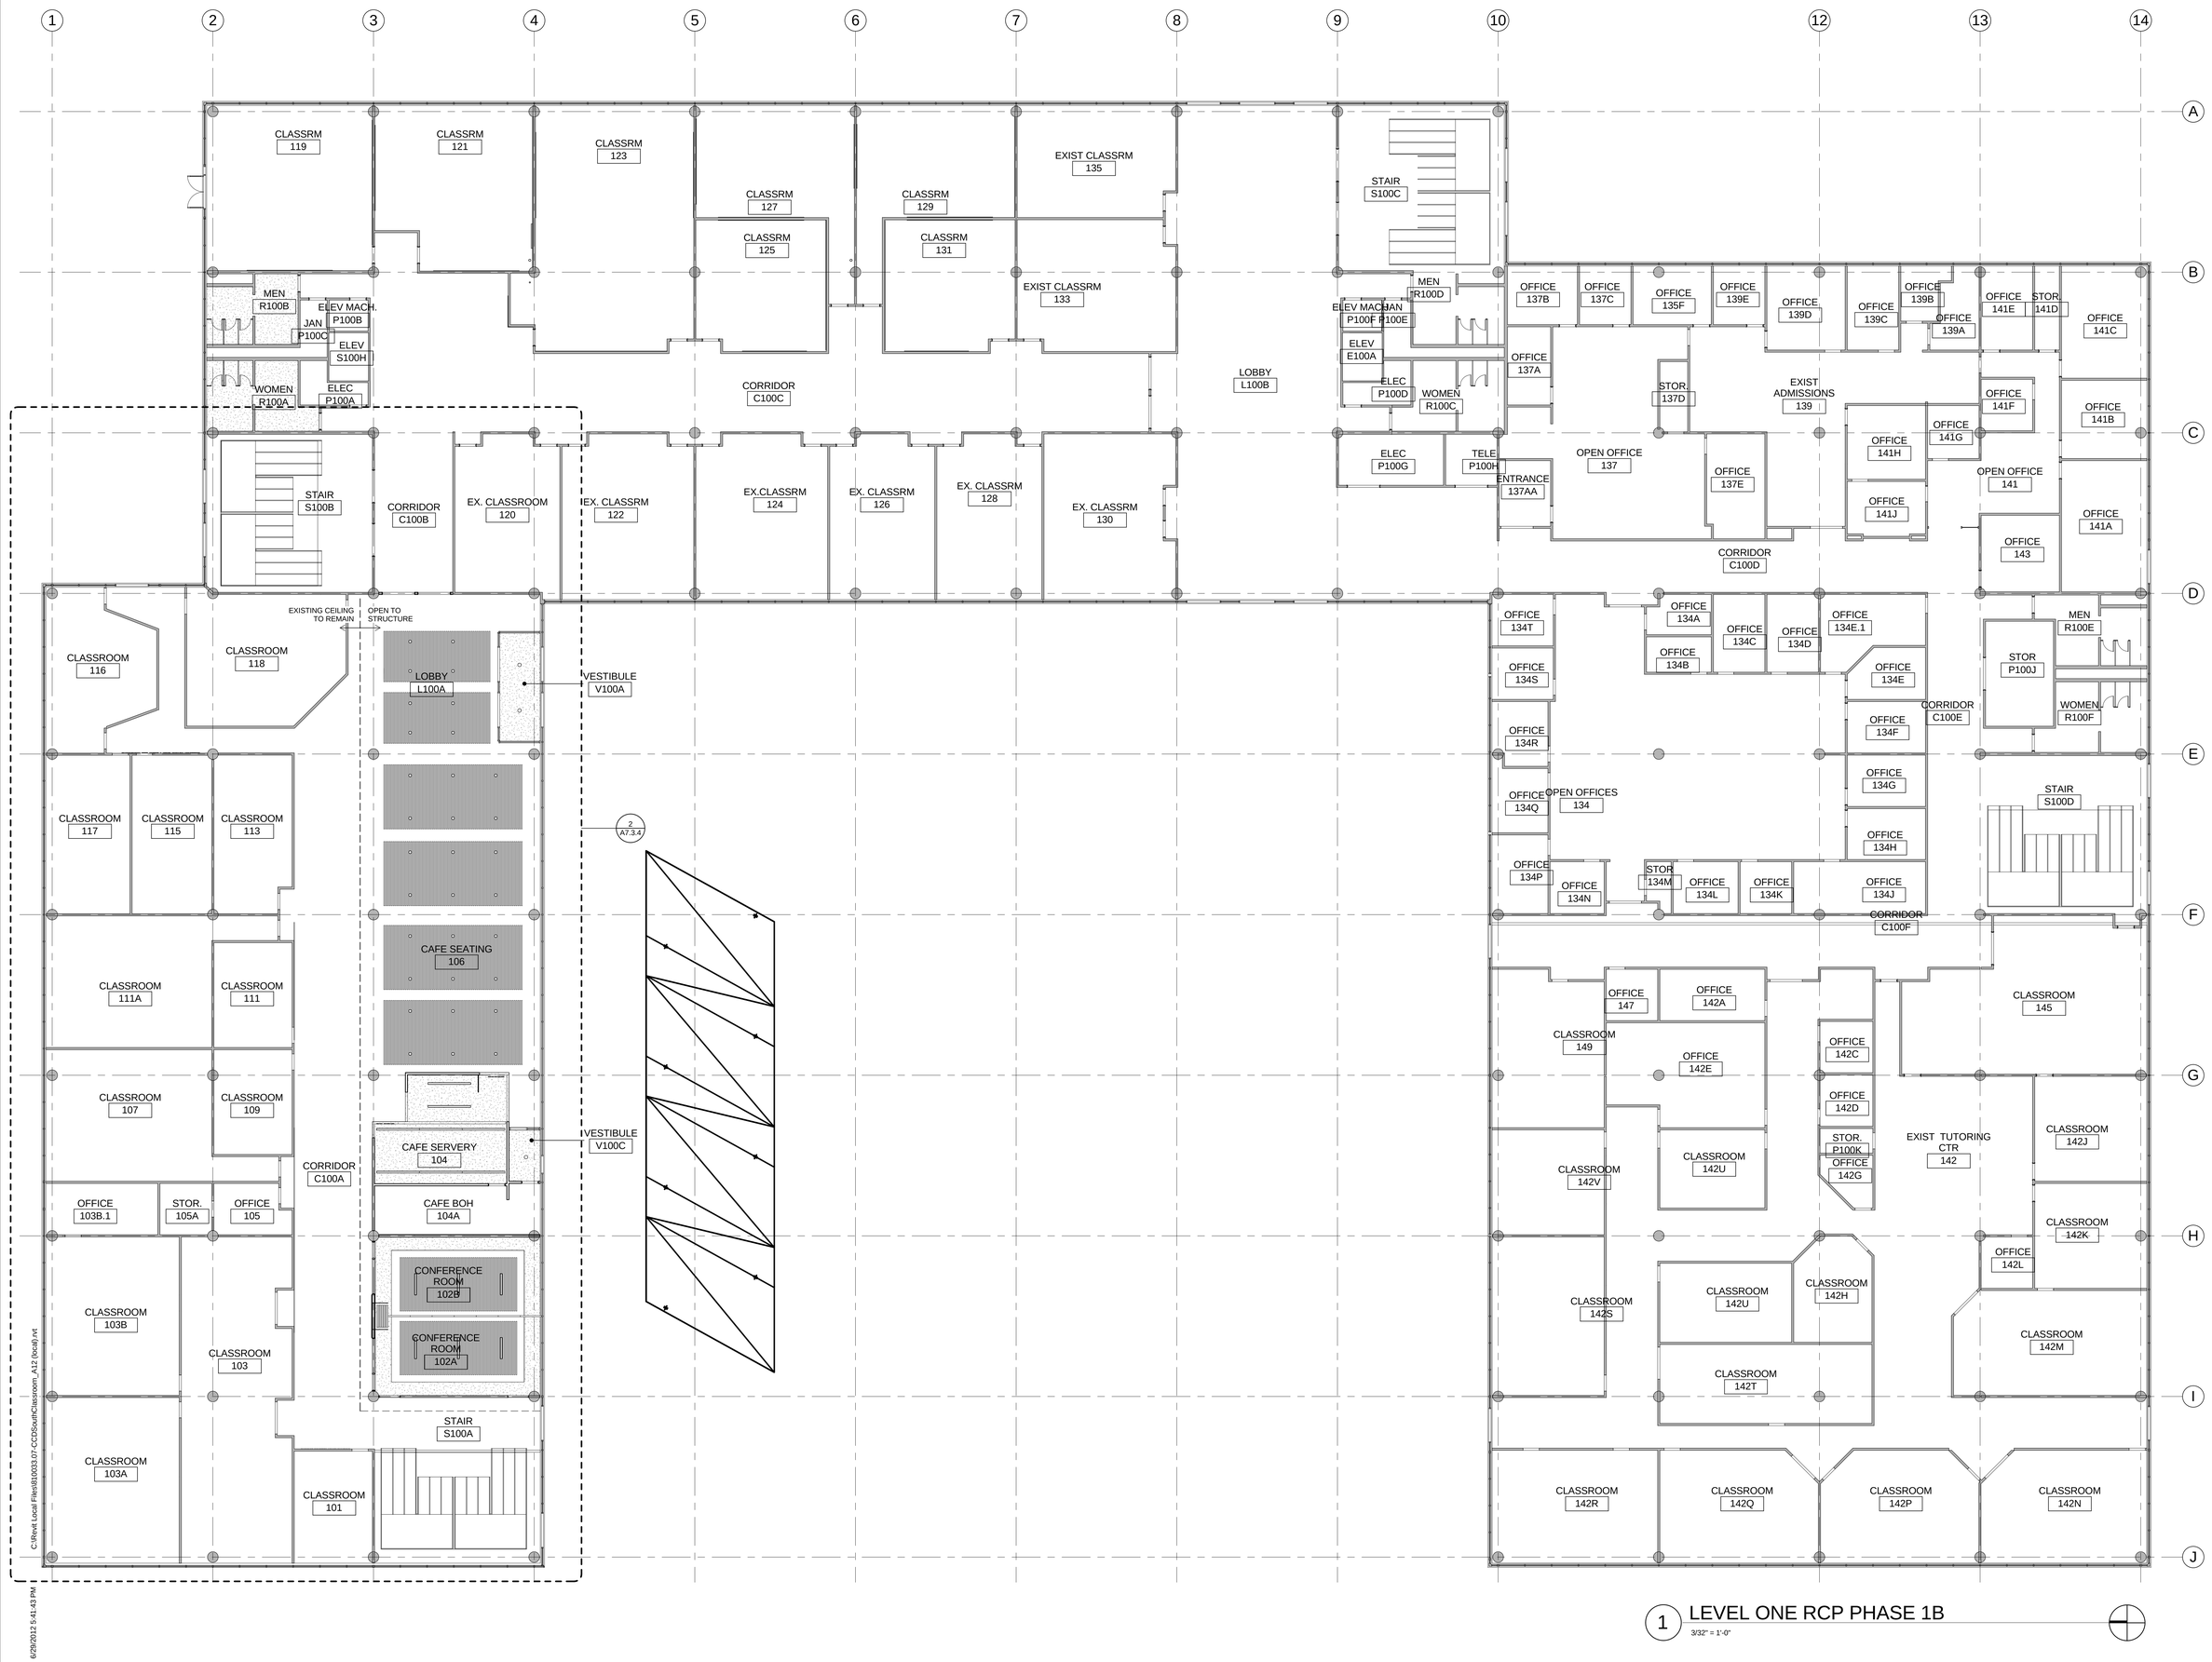

1 LEVEL ONE RCP PHASE 1B
3/32" = 1'-0"

OZ ARCHITECTURE
3003 Larimer Street
Denver, CO 80205
phone 303.861.5704

boora
boora architects inc.
720 SW Washington Ste 800, Portland, OR 97205
T. 303.226.1575 F. 303.241.7429

CCD SOUTH CLASSROOM BUILDING

1111 WEST COLFAX AVE.
DENVER CO. 80217

PROJ. NO. 810033.07
DRAWN: Author
CHECKED: Checker
APPROVED: Approver
DATE: 06/29/12
REVISIONS

© OZ ARCHITECTURE

CCD SOUTH CLASSROOM BUILDING
ISSUED FOR:
100% DESIGN DEVELOPMENT PHASES 1B

SHEET TITLE:
LEVEL ONE RCP PHASE 1B

SCALE: 3/32" = 1'-0"
SHEET NUMBER
A3.2.1

C:\Revit Local Files\810033.07-CCDSouthClassroom_A12 (local).rvt
6/29/2012 5:41:43 PM

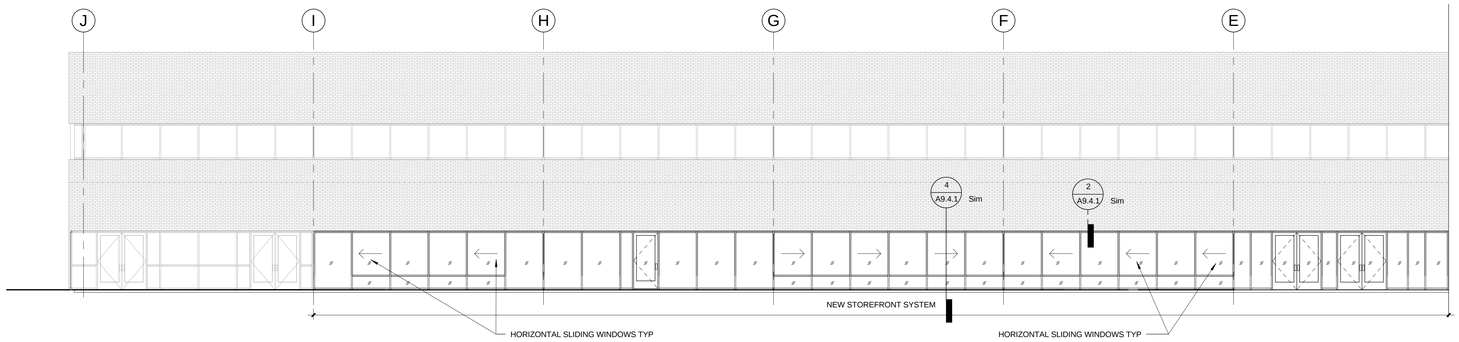

1 COURTYARD ELEVATION NORTH - PHASE 1B

1/8" = 1'-0"

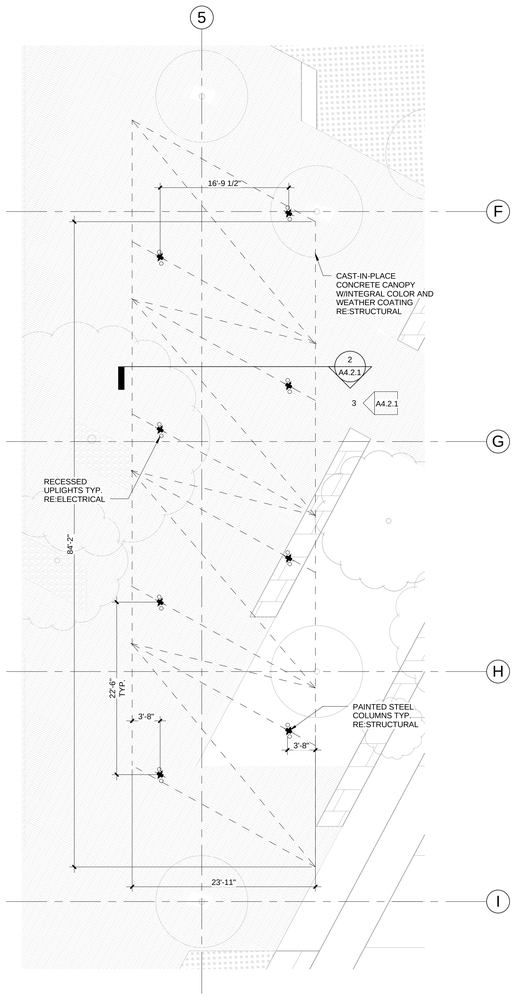

4 ENLARGED LEVEL ONE CANOPY PLAN PHASE 1B

1/8" = 1'-0"

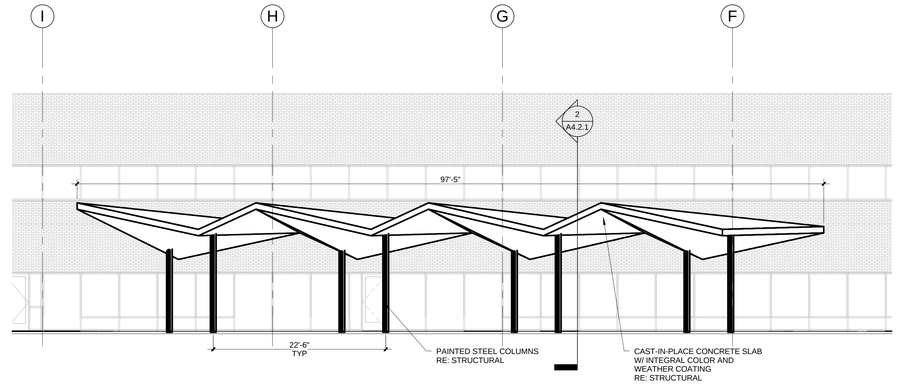

3 CANOPY ELEVATION - NORTH

1/8" = 1'-0"

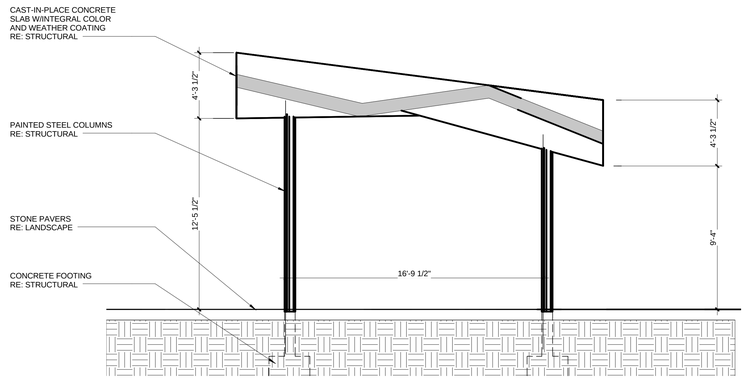

2 CANOPY SECTION

1/4" = 1'-0"

OZ ARCHITECTURE
3003 Larimer Street
Denver, CO 80205
phone 303.861.5704

boora
boora architects inc.
720 SW Washington Ste 800, Portland, OR 97205
T. 503.226.1575 F. 503.241.7429

CCD SOUTH CLASSROOM BUILDING
1111 WEST COLFAX AVE.
DENVER CO. 80217

PROJ. NO. 810033.07
DRAWN: Author
CHECKED: Checker
APPROVED: Approver
DATE: 06/29/12
REVISIONS

© OZ ARCHITECTURE

CCD SOUTH CLASSROOM BUILDING
ISSUED FOR:
100% DESIGN DEVELOPMENT
PHASES 1B

SHEET TITLE:
PHASE 1B BUILDING
ELEVATIONS AND CANOPY

SCALE: As indicated
SHEET NUMBER

A4.2.1

6/29/2012 5:41:51 PM C:\Revit Local Files\810033.07-CCDSouthClassroom_A12 (local).rvt

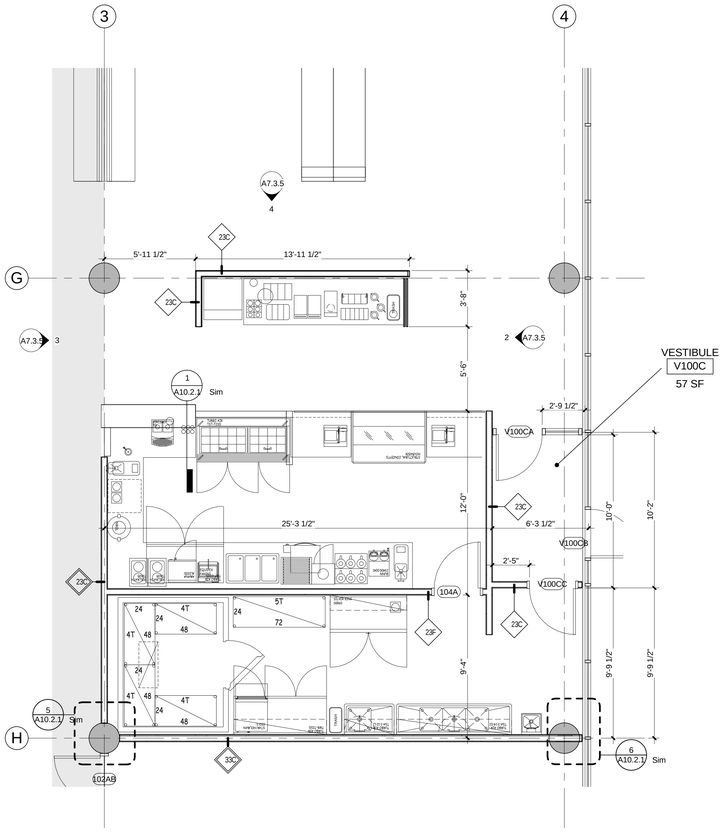

3 ENLARGED LEVEL ONE PLAN CAFE PHASE 1B

1/4" = 1'-0"

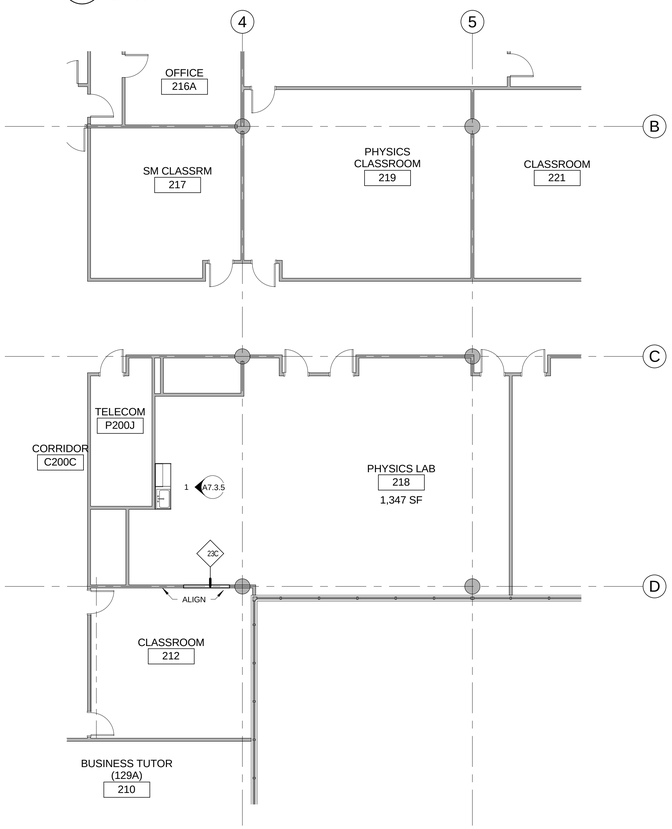

2 ENLARGED LEVEL TWO PLAN PHASE 1B

1/8" = 1'-0"

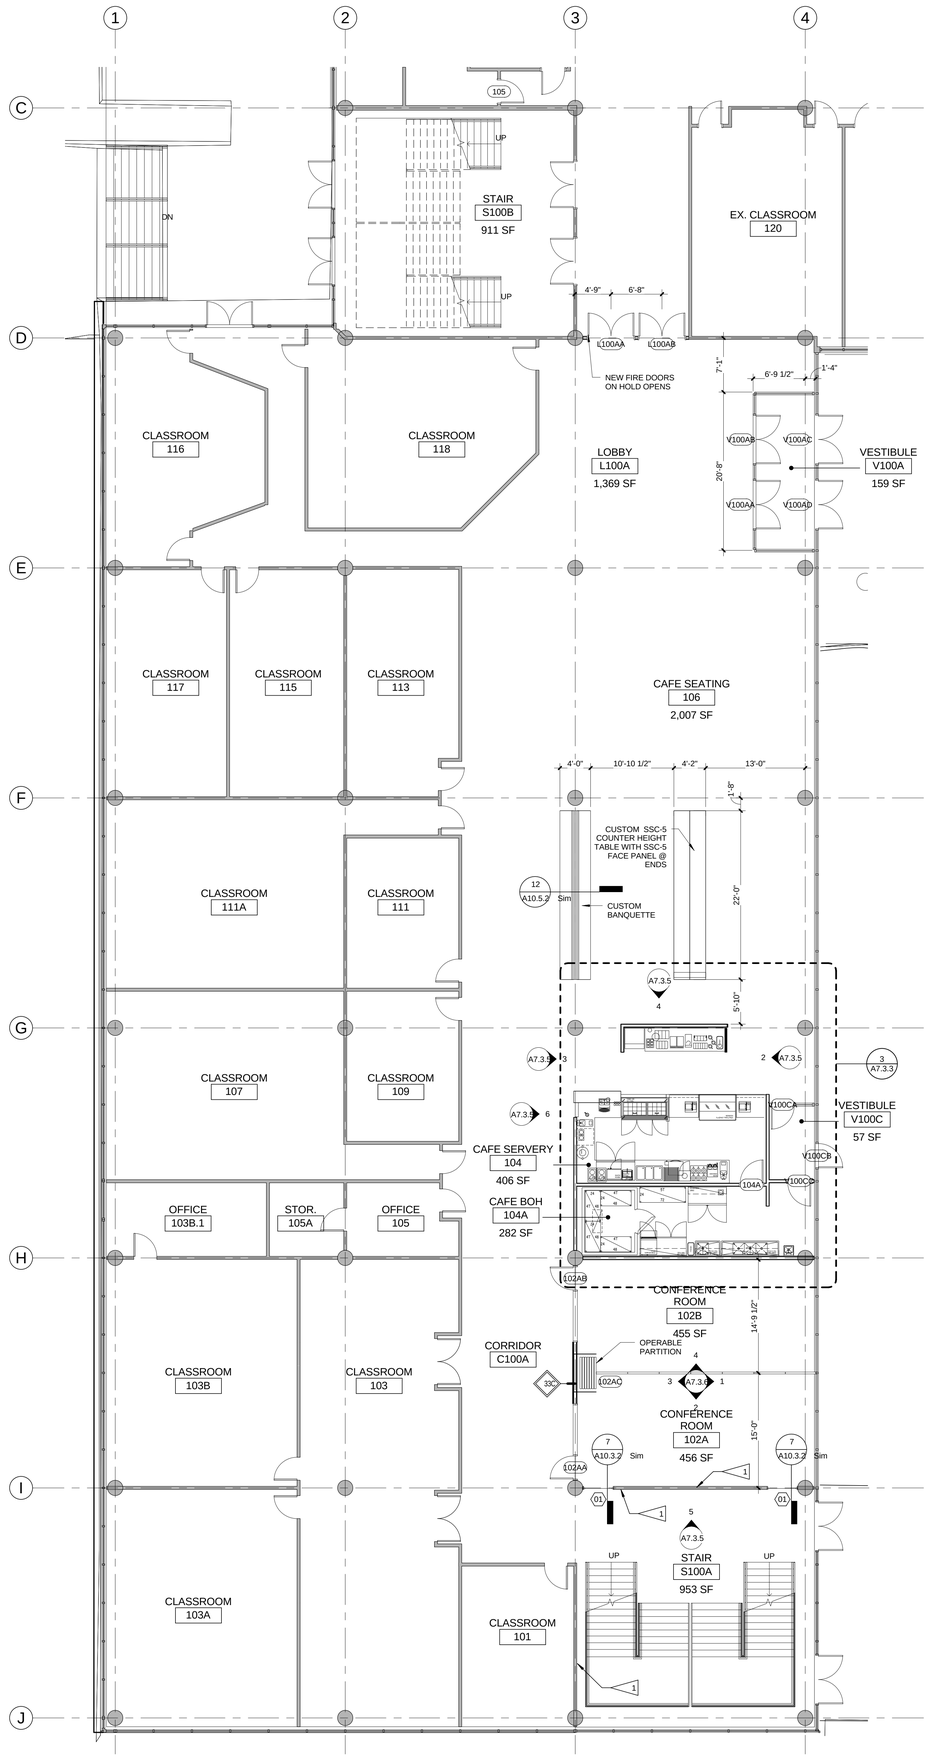

1 ENLARGED LEVEL ONE PLAN PHASE 1B

1/8" = 1'-0"

FLAGNOTES - FLOOR PLAN

1	FIELD VERIFY WALL ASSEMBLY TO DETERMINE IF BATT IS INCLUDED IN STUD CAVITY. IF NO BATT REMOVE ONE SIDE OF GYP, INSTALL BATT AND TWO LAYERS OF GYP ONE SIDE. IF BATT EXISTS INSTALL ONE ADDITIONAL LAYER OF GYP ONE SIDE
2	FIELD VERIFY WALL ASSEMBLY TO DETERMINE IF BATT IS INCLUDED IN STUD CAVITY. IF NO BATT REMOVE ONE SIDE OF GYP, INSTALL BATT AND REPLACE THE LAYER OF GYP. IF BATT EXISTS LEAVE WALL AS IS.
3	FIELD VERIFY WALL ASSEMBLY TO DETERMINE IF BATT IS INCLUDED IN STUD CAVITY. IF NO BATT REMOVE ONE SIDE OF GYP. INSTALL A SECOND STUD TRACK (2 1/2) 1" OFF ORIGINAL STUD. FILL CAVITY WITH BATT AND ISNTALL TWO LAYERS OF GYP TO EXPOSED SIDE.

FLOOR PLAN NOTES

1 TOP OF CONCRETE FLOOR (LEVEL ONE) IS DEFINED AS PROJECT EL.100'-0" (ELEVATION 100'-0" EQUATES TO USGS DATUM ELEVATION OF 5212'-0".

2 INTERIOR DIMENSIONS ARE TO FACE OF GYP BD., COLUMN CENTERLINES, OR FACE OF CONCRETE UNLESS OTHERWISE NOTED. ALL EXTERIOR DIMENSIONS ARE TO FACE OF SHEATHING, OR FACE OF CONCRETE, U.O.N. DIMENSIONS DESIGNATED AS "CLEAR" OR "HOLD" SHALL BE MAINTAINED.

3 WHERE TWO DIFFERING PARTITION TYPES ABUT IN A LINE AND ALONG A CONTINUOUS LENGTH OF PARTITIONS, THE CONTINUOUS FINISHED SURFACES OF THESE PARTITIONS SHALL ALIGN UNLESS NOTED OTHERWISE.

4 PROVIDE ALL NECESSARY BLOCKING IN WALLS AND CEILINGS. NON-COMBUSTIBLE BLOCKING MAY BE REQUIRED. LOCATIONS INCLUDE BUT ARE NOT LIMITED TO: CEILING AND WALL-MOUNTED FIXTURES, GRAB BARS, HANDRAILS, TOILETS, TOILET ACCESSORIES, CABINETRY, PANELING, COUNTERTOPS, SHELVES, CLOSET RODS, WHITE BOARDS, AND DECORATIVE BEAMS.

5 WHERE DOORS IN METAL STUD/GYPSUM BOARD PARTITIONS ARE NOT SPECIFICALLY LOCATED ON THE PLANS WITH DIMENSION STRINGS, PROVIDE A MINIMUM HINGE-SIDE JAMB DIMENSION OF 6" FROM DOOR OPENING TO ADJACENT PERPENDICULAR WALLS. WHERE DOORS APPEAR TO BE CENTERED WITHIN CORRIDORS, LOCATE THE DOORS IN THE CENTER OF THE CORRIDOR.

6 IF FRAMING NEW NON-RATED PARTITIONS TO THE BOTTOM OF THE STRUCTURAL CEILING, AND THOSE PARTITIONS INTERSECT MECHANICAL EQUIPMENT, THEN FRAME AROUND THE MECHANICAL EQUIPMENT ALLOWING CLEARANCES FOR MAINTENANCE. DO NOT FRAME TIGHT AGAINST ANY EQUIPMENT THAT MAY CAUSE VIBRATIONS IN THE PARTITION ASSEMBLY. PROVIDE 1/2" CLEARANCE FROM ALL DUCTWORK. NOTIFY DESIGNER IF A RATED PARTITION INTERSECTS MECHANICAL EQUIPMENT.

7 THERE SHALL BE NO EXPOSED PIPE, DUCTS, ETC. ALL SUCH LINES SHALL BE CONCEALED OR FURRED, UNLESS NOTED AS EXPOSED CONSTRUCTION. WHEN EXPOSED ALL ELEMENTS ARE TO BE PAINTED.

8 ALL NEW PARTITIONS ARE TYPE 23C, UNLESS OTHERWISE NOTED. RATED WALLS ARE INDICATED ON THE CODE PLAN ON SHEETS A0.01-A0.05. SEE SHEET, A10.02 FOR PARTITION TYPE & WIDTH. PARTITION TYPES CONTINUE INFORMATION AROUND CORNERS UNLESS INDICATED OTHERWISE.

9 SEE A8 SERIES SHEETS FOR DOOR AND FRAME TYPES.

10 PROVIDE SLIP JOINT CONNECTIONS AT THE TOPS OF ALL PARTITIONS WHICH INTERSECT THE STRUCTURE ABOVE; PROVIDE FIRE-SAFING AT ALL SLIP-JOINT CONNECTIONS IN FIRE-RATED PARTITIONS. SEE PARTITION TYPES FOR TYPICAL SLIP-JOINT CONNECTION DESIGN. IF AMOUNT OF DEFLECTION TO BE ACCOMMODATED IS NOT INDICATED ON STRUCTURAL DRAWINGS, OBTAIN CLARIFICATION FROM THE ARCHITECT PRIOR TO INSTALLATION.

11 FIRE-RATED CORRIDOR PARTITIONS INDICATED ON FLOOR PLANS ARE COMPONENTS OF CONTINUOUS RATED CORRIDOR ASSEMBLIES CONSISTING OF WALLS, FLOOR, AND CEILING. SEE REFLECTED CEILING PLANS AND PARTITION TYPES FOR SPECIFIC METHODS OF ACHIEVING THE NECESSARY RATINGS. WHERE THE SPECIFIC METHOD OF ACHIEVING THE RATING IS NOT INDICATED, OBTAIN CLARIFICATION FROM THE ARCHITECT PRIOR TO BIDDING.

12 THE RATING OF THE ENTIRE CORRIDOR MUST BE MAINTAINED. PROVIDE RATED PARTITIONS, FLOORS, CEILINGS, AND DOOR OR OTHER OPENING ASSEMBLIES TO MAINTAIN THE CONTINUITY OF THE FIRE RATING. PROVIDE FIRE SAFING AND FIRE-RATED SEALANTS TO MAINTAIN THE CONTINUITY OF THE FIRE-RATED SYSTEM. IF A CEILING RATING IS NOT SPECIFICALLY INDICATED, OBTAIN CLARIFICATION FROM THE ARCHITECT PRIOR TO BIDDING; OTHERWISE, ASSUME A RATING TO MATCH THE RATING OF THE CORRIDOR WALLS.

13 WHERE MECHANICAL WORK PENETRATES ANY COMPONENT OF THE FIRE-RATED ASSEMBLY, PROVIDE THE APPROPRIATE FIRE AND/OR SMOKE DAMPERS.

14 DOOR ASSEMBLIES IN 1-HOUR RATED PARTITIONS ARE TO BE 20-MINUTE RATED UNLESS A HIGHER RATING IS REQUIRED ON THE CODE PLAN.

15 DOOR ASSEMBLIES IN 2-HOUR RATED PARTITIONS ARE TO BE 90-MINUTE RATED UNLESS A HIGHER RATING IS INDICATED IN THE DOOR TYPES OR SCHEDULES.

16 ALL WALLS ARE EITHER PARALLEL OR PERPENDICULAR TO EXISTING WALLS OR ON THE CENTERLINE OF A WINDOW MULLION UNLESS OTHERWISE NOTED. ALL ANGLED WALLS ARE 45 DEGREES UNLESS OTHERWISE NOTED.

17 REVIEW LAYOUT OF CURVED PARTITIONS WITH DESIGNER PRIOR TO FRAMING.

18 ALL OUTLETS SHOWN BACK-TO-BACK SHALL BE OFFSET A MINIMUM OF 6". A STUD SHALL SEPARATE OUTLETS IN ACOUSTIC PARTITIONS.

19 MILLWORK SUPPLIER TO FIELD VERIFY DIMENSIONS AFTER FRAMING IS COMPLETED AND PRIOR TO SUBMITTAL OF ALL SHOP DRAWINGS.

21 PROVIDE CEMENTITOUS BACKER UNITS AROUND ALL TILED SHOWER ENCLOSURES AND TUBS. PROVIDE WATER RESISTIVE GYPSUM BOARD AT TOILET ROOM AREAS. MAINTAIN FIRE RATING AT ALL PARTITIONS.

24 VERIFY THE EXACT LOCATION OF EQUIPMENT TO BE FURNISHED BY OTHERS PRIOR TO ROUGH-IN.

29 ALL EXTERIOR DIMENSIONS ARE TO FACE OF SHEATHING OR FACE OF CONCRETE, U.O.N.

33 SEE SHEET A10.4.1- A10.4.3 FOR FLOOR TRANSITION DETAILS.

35 TILE PATTERN REPRESENTS SCOPE OF WORK ONLY. SEE SPEC FOR LAYOUT.

OZ ARCHITECTURE
3003 Larimer Street
Denver, CO 80205
phone 303.861.5704

boora
boora architects inc.
720 SW Washington Ste 800, Portland, OR 97205
T. 503.226.1575 F. 503.241.7429

CCD SOUTH CLASSROOM BUILDING

1111 WEST COLFAX AVE.
DENVER CO. 80217

PROJ. NO. 810033.07
DRAWN: Author
CHECKED: Checker
APPROVED: Approver
DATE: 06/29/12
REVISIONS

© OZ ARCHITECTURE

CCD SOUTH CLASSROOM BUILDING
ISSUED FOR:
100% DESIGN DEVELOPMENT PHASES 1B

SHEET TITLE:
ENLARGED PLANS LEVELS ONE & TWO PHASE 1B

SCALE: As indicated
SHEET NUMBER

A7.3.3

C:\Revit Local Files\810033.07-CCDSouthClassroom_A12 (local).rvt
6/29/2012 5:41:53 PM

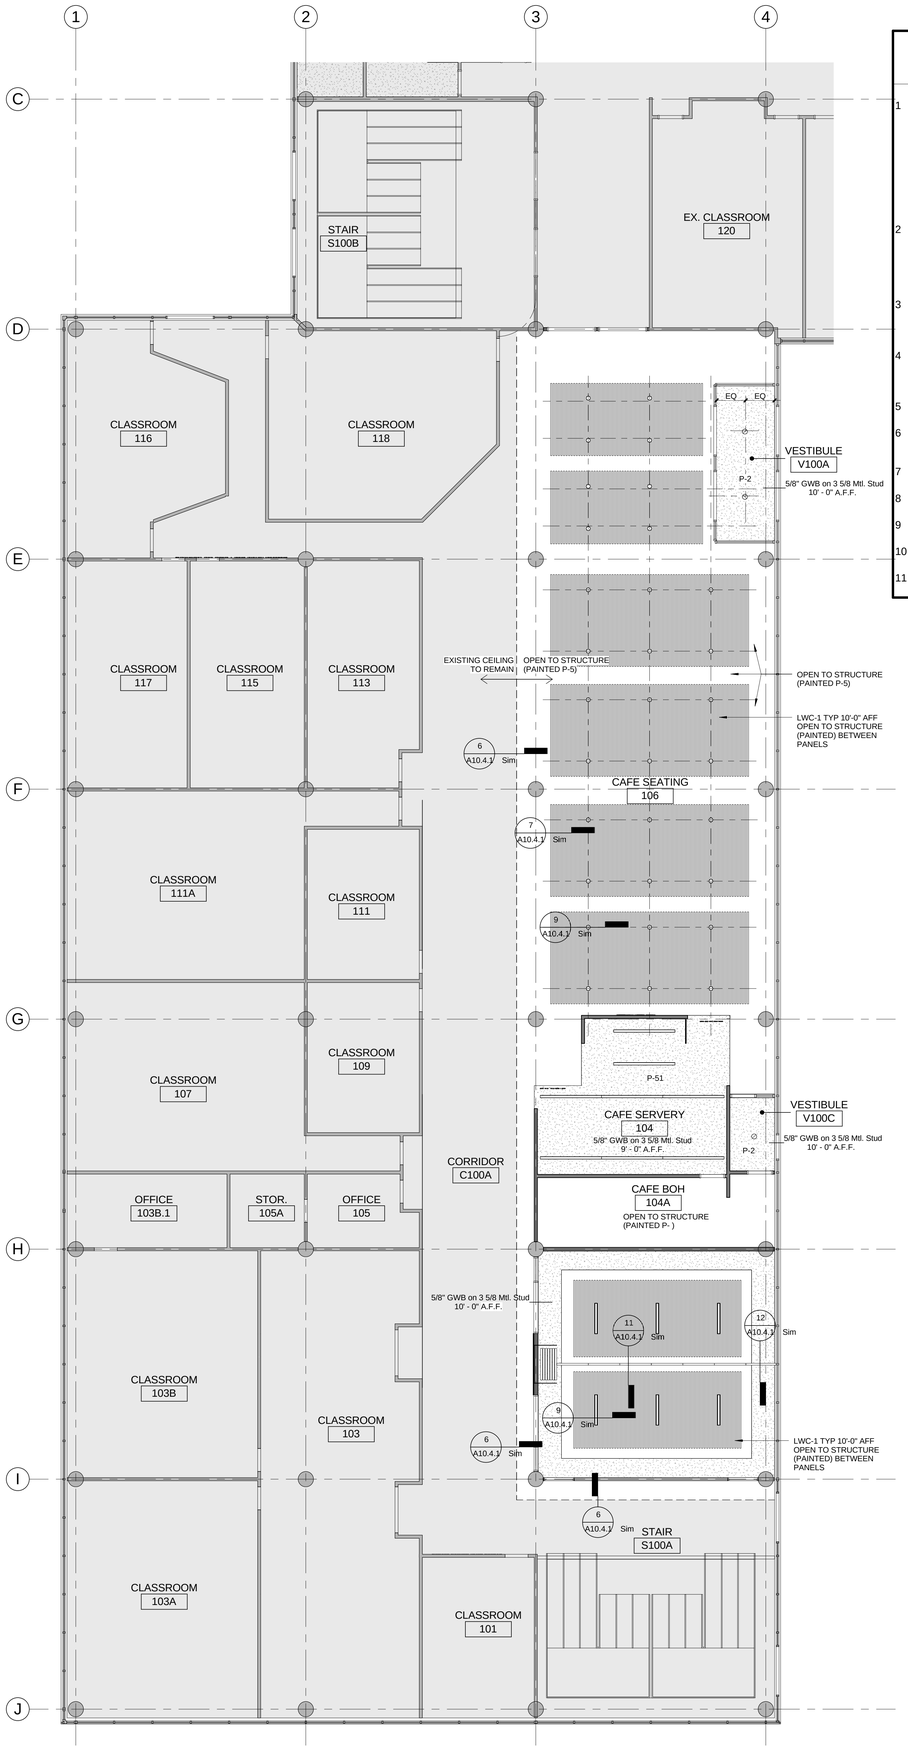

2 ENLARGED LEVEL ONE RCP PHASE 1B

1/8" = 1'-0"

REFLECTED CEILING PLAN NOTES

1. THE REFLECTED CEILING PLAN INDICATES THE LOCATION OF CEILING HEIGHTS, LIGHT FIXTURES, AND ASSOCIATED ITEMS. REFER TO ENGINEERING DRAWINGS FOR ADDITIONAL ELECTRICAL, HVAC, SPRINKLER AND LIFE SAFETY. IN THE EVENT OF DISCREPANCIES BETWEEN THE DESIGNER'S REFLECTED CEILING PLAN AND THE ENGINEERS' PLANS, IMMEDIATELY NOTIFY THE DESIGNER IN WRITING BEFORE ORDERING MATERIALS OR PROCEEDING WITH WORK.
2. COORDINATE ALL TRADES INVOLVED IN THE CEILING WORK TO INSURE CLEARANCES FOR FIXTURES, DUCTS, PIPING, CEILING SUSPENSION SYSTEMS, ETC., NECESSARY TO MAINTAIN THE FINISHED CEILING HEIGHTS INDICATED ON THE DESIGNERS' DRAWINGS.
3. ANY ACCESS HATCHES NOT SHOWN ON THE CEILING PLAN BUT REQUIRED BY PLUMBING, MECHANICAL, OR ELECTRICAL SYSTEMS SHALL BE REVIEWED WITH ARCHITECT FOR LOCATION.
4. NEW CONSTRUCTION: ALL LIGHT FIXTURES, EXIT SIGNS, SPRINKLER HEADS & OTHER CEILING ELEMENTS SHALL BE LOCATED IN CENTER OF INDIVIDUAL CEILING TILE, U.O.N.
5. CENTER ALL NEW ACOUSTICAL CEILING GRID WITHIN THE ROOM UNLESS OTHERWISE NOTED.
6. ALL CEILINGS ARE 10'-0" TO THE BOTTOM OF ACOUSTICAL CEILING TILE FROM THE TOP OF SLAB UNLESS OTHERWISE NOTED.
7. ALL NEW ACOUSTICAL CEILING TILE IS TO BE ACT1 UNLESS OTHERWISE NOTED.
8. ALL NEW GYPSUM BOARD SOFFITS AND CEILINGS ARE TO BE PAINTED P1 UNLESS OTHERWISE NOTED.
9. PAINT ALL EXPOSED CEILING STRUCTURE & DUCTWORK P2.
10. DIMENSIONS OF SPECIALTY LIGHT FIXTURES ARE TO CENTER OF FIXTURE, U.O.N.
11. PROVIDE BUILDING STANDARD LIGHT FIXTURES AND SUSPENDED CEILING THROUGHOUT, U.O.N

OZ ARCHITECTURE
3003 Larimer Street
Denver, CO 80205
phone 303.861.5704

boora
boora architects inc.
720 SW Washington Ste 800, Portland, OR 97205
T. 503.226.1575 F. 503.241.7429

CCD SOUTH CLASSROOM BUILDING

1111 WEST COLFAX AVE.
DENVER CO. 80217

PROJ. NO. 810033.07
DRAWN: Author
CHECKED: Checker
APPROVED: Approver
DATE: 06/29/12
REVISIONS

© OZ ARCHITECTURE

CCD SOUTH CLASSROOM BUILDING
ISSUED FOR:
100% DESIGN DEVELOPMENT PHASES 1B

SHEET TITLE:
ENLARGED RCP LEVEL ONE PHASE 1B

SCALE: 1/8" = 1'-0"
SHEET NUMBER

A7.3.4

C:\Revit Local Files\810033.07-CCDSouthClassroom_A12 (local).rvt
6/29/2012 5:41:55 PM

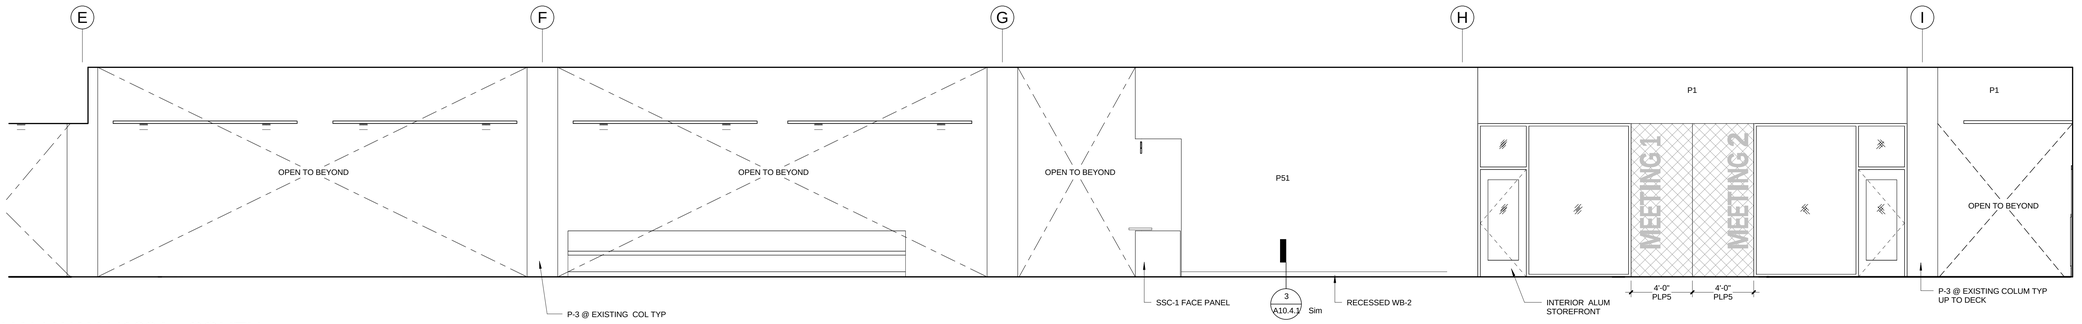

6 HALLWAY H100A - SOUTH

1/4" = 1'-0"

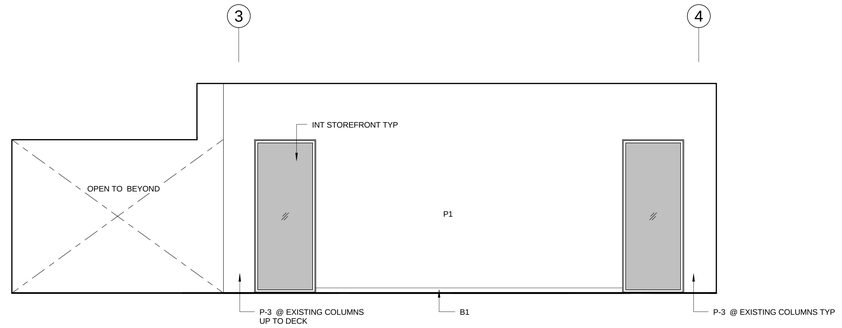

5 STAIR S100B - EAST

1/4" = 1'-0"

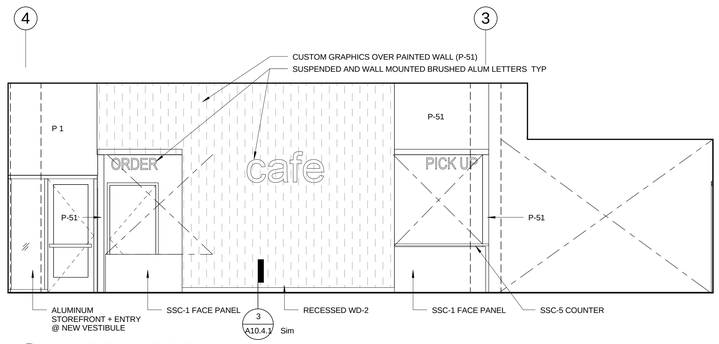

4 CAFE - WEST

1/4" = 1'-0"

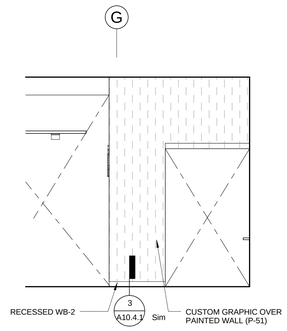

3 CAFE - SOUTH

1/4" = 1'-0"

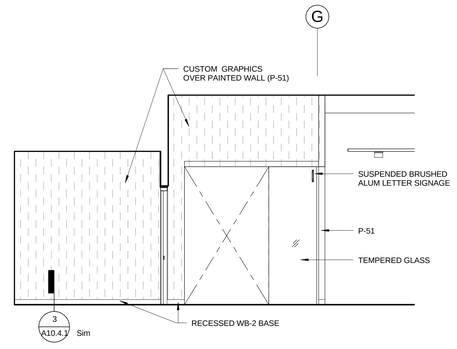

2 CAFE / V ESTIBULE - NORTH

1/4" = 1'-0"

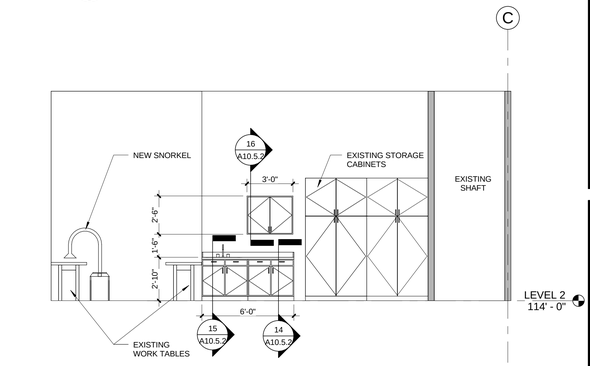

1 PHYSICS LAB 218 MILLWORK

1/4" = 1'-0"

OZ ARCHITECTURE
3003 Larimer Street
Denver, CO 80205
phone 303.861.5704

boora
boora architects inc.
720 SW Washington Ste 800, Portland, OR 97205
T. 503.226.1575 F. 503.241.7429

CCD SOUTH CLASSROOM BUILDING

1111 WEST COLFAX AVE.
DENVER CO. 80217

PROJ. NO. 810033.07
DRAWN: Author
CHECKED: Checker
APPROVED: Approver
DATE: 06/29/12
REVISIONS

© OZ ARCHITECTURE

CCD SOUTH CLASSROOM BUILDING
ISSUED FOR:
100% DESIGN DEVELOPMENT
PHASES 1B

SHEET TITLE:
INTERIOR ELEVATIONS
PHASE 1B

SCALE: 1/4" = 1'-0"
SHEET NUMBER

A7.3.5

C:\Revit Local Files\810033.07-CCDSouthClassroom_A12 (local).rvt

6/29/2012 5:41:59 PM

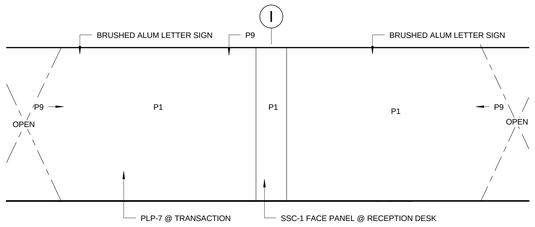

13 CDC/TSC 113 - NORTH - RECEPTION
1/4" = 1'-0"

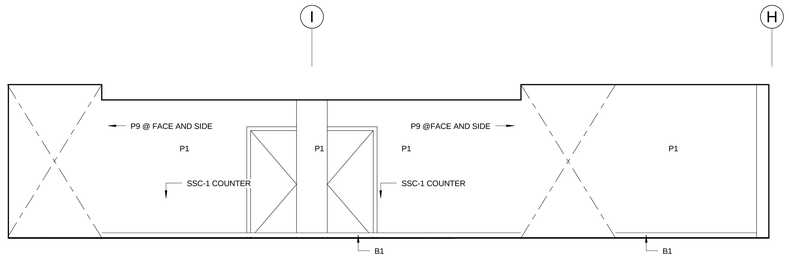

12 CDC/TSC 113 - RECEPTION
1/4" = 1'-0"

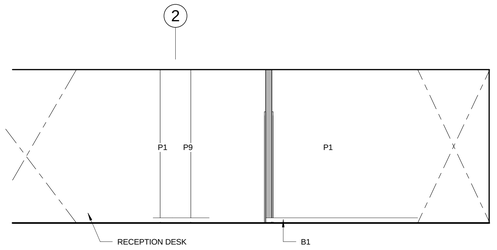

11 CDC/TSC 113 - WEST (CORE)
1/4" = 1'-0"

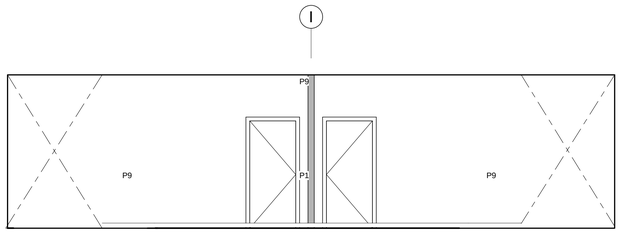

10 CDC/TSC 113 - SOUTH (CORE)
1/4" = 1'-0"

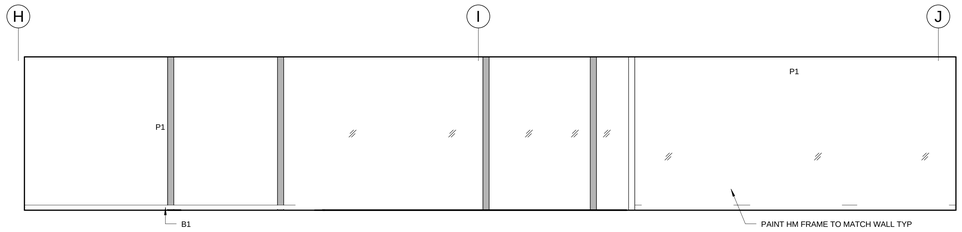

9 CDC/TSC 113 - SOUTH - ENTRY
1/4" = 1'-0"

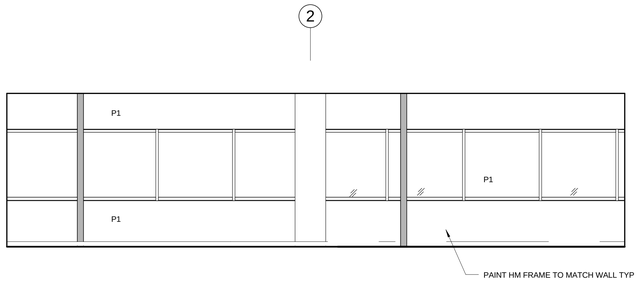

8 CDC/TSC 113 - WEST
1/4" = 1'-0"

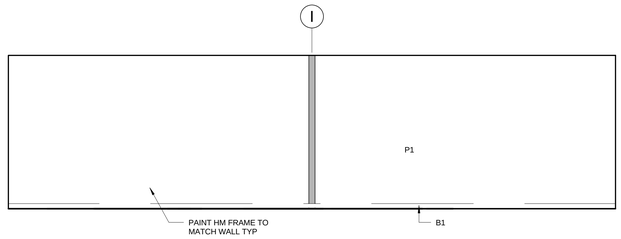

7 CDC/TSC 113 - HALL
1/4" = 1'-0"

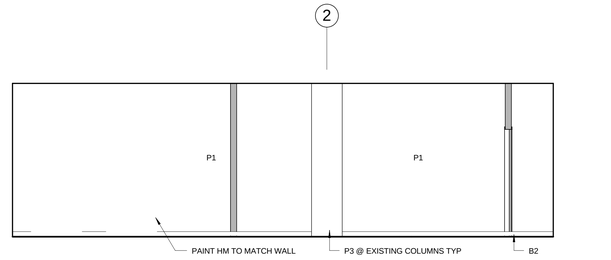

6 CDC/TSC 113 - EAST
1/4" = 1'-0"

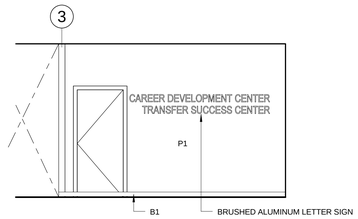

5 HALLWAY H100A - WEST
1/4" = 1'-0"

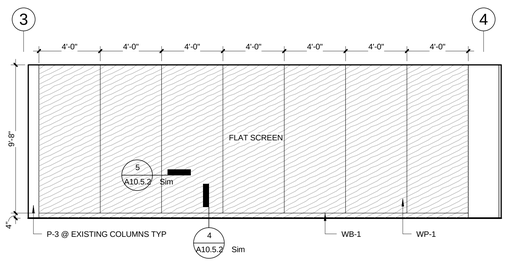

4 CONFERENCE ROOM 116 - EAST
1/4" = 1'-0"

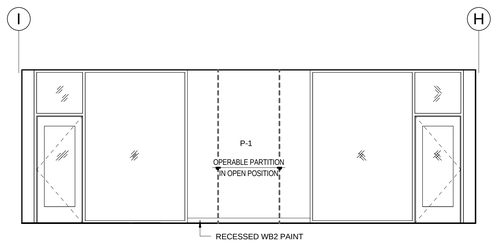

3 CONFERENCE ROOM 116 - NORTH
1/4" = 1'-0"

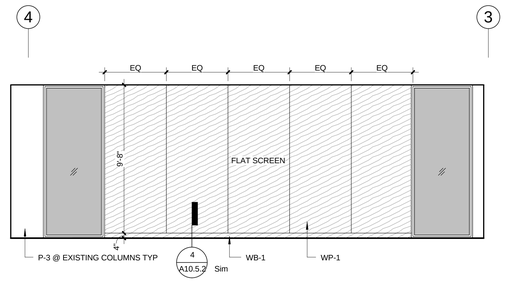

2 CONFERENCE ROOM 116 - WEST
1/4" = 1'-0"

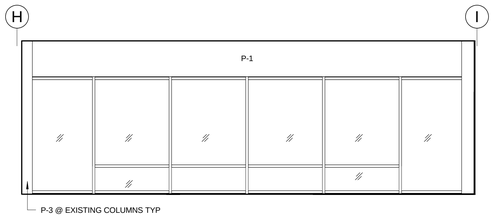

1 CONFERENCE ROOM 116- SOUTH
1/4" = 1'-0"

OZ ARCHITECTURE
3003 Larimer Street
Denver, CO 80205
phone 303.861.5704

boora
boora architects inc.
720 SW Washington Ste 600, Portland, OR 97205
T. 503.226.1575 F. 503.241.7429

CCD SOUTH CLASSROOM BUILDING
1111 WEST COLFAX AVE.
DENVER CO. 80217

PROJ. NO. 810033.07
DRAWN: Author
CHECKED: Checker
APPROVED: Approver
DATE: 06/29/12
REVISIONS

© OZ ARCHITECTURE

CCD SOUTH CLASSROOM BUILDING
ISSUED FOR:
100% DESIGN DEVELOPMENT
PHASES 1B

SHEET TITLE:
INTERIOR ELEVATIONS
PHASE 1B

SCALE: 1/4" = 1'-0"
SHEET NUMBER

A7.3.6

C:\Revit Local Files\810033.07-CCDSouthClassroom_A12 (local).rvt
6/28/2012 5:42:09 PM

DOOR SCHEDULE - PHASE 1B																			
	DOOR										FRAME								
Door Number	Panel Type	Leaf Quantity	Leaf Width	Opening Width	Height	Thickness	Material	Finish	Assembly Code Rating (MIN.)	Hardware Set No.	Frame Type	Material	Finish	Wall Thickness	Head Height	Sidelite 1 Width	Sidelite 1 Height	Jamb	Head	Comments
102AA	FG	1	3' - 0"	3' - 0"	7' - 0"	1 3/4"	WD			21	3	AL		5 1/2"		6' - 6"	4' - 6"	6/A10.3.2	5/A10.3.2	
102AB	FG	1	3' - 0"	3' - 0"	7' - 0"	1 3/4"	WD			21	3	AL		5 1/2"		6' - 6"	4' - 6"	6/A10.3.2	5/A10.3.2	
102AC				28' - 9 7/16"	10' - 0"	3"				20									13/A10.4.1	OPERABLE PARTITION
104A	F	1	3' - 0"	3' - 0"	7' - 0"	1 3/4"	WD	STAINED		17	1	HM	PAINTED	4 7/8"	2"			3/A10.3.2	4/A10.3.2	
L100AA	F	2	3' - 0"	6' - 0"	7' - 0"	1 3/4"	WD	STAINED			2	HM	PAINTED	4 7/8"	2"			3/A10.3.2	4/A10.3.2	MAGNETIC HOLD OPEN
L100AB	F	2	3' - 0"	6' - 0"	7' - 0"	1 3/4"	WD	STAINED			2	HM	PAINTED	4 7/8"	2"			3/A10.3.2	4/A10.3.2	MAGNETIC HOLD OPEN
V100AA	FG	2	3' - 2"	6' - 4"	9' - 6 7/8"	1 3/4"	AL	CLEAR ANODIZED		3	2	AL	CLEAR ANODIZED					1A10.3.2	2/A10.3.2	
V100AB	FG	2	3' - 2"	6' - 4"	9' - 6 7/8"	1 3/4"	AL	CLEAR ANODIZED		3	2	AL	CLEAR ANODIZED					1A10.3.2	2/A10.3.2	
V100AC	FG	2	3' - 2"	6' - 4"	7' - 5 5/8"	1 3/4"	AL	CLEAR ANODIZED		1	2	AL	CLEAR ANODIZED					3/A9.4.1	2/A9.4.1	
V100AD	FG	2	3' - 2"	6' - 4"	7' - 5 5/8"	1 3/4"	AL	CLEAR ANODIZED		1	2	AL	CLEAR ANODIZED					3/A9.4.1	2/A9.4.1	CARD READER
V100CA	FG	1	3' - 0"	3' - 0"	7' - 5 1/8"	1 3/4"	AL	CLEAR ANODIZED		4	1	AL	CLEAR ANODIZED					3/A10.3.1	2/A10.3.2	
V100CB	FG	1	3' - 2"	3' - 2"	7' - 3 5/8"	1 3/4"	AL	CLEAR ANODIZED		2	1	AL	CLEAR ANODIZED					3/A9.4.1	2/A9.4.1	
V100CC	F	1	3' - 0"	3' - 0"	7' - 0"	1 3/4"	WD	STAINED		18	1	HM	PAINTED	4 7/8"	2"			3/A10.3.2	4/A10.3.2	

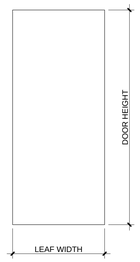

DOOR TYPE F

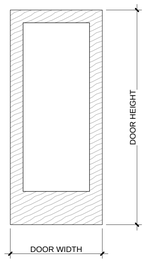

DOOR TYPE FG

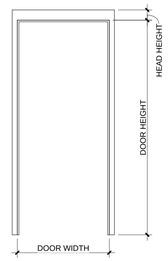

FRAME TYPE 1

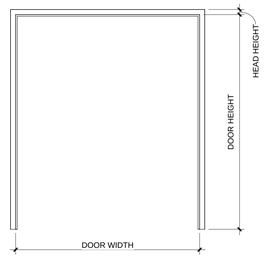

FRAME TYPE 2

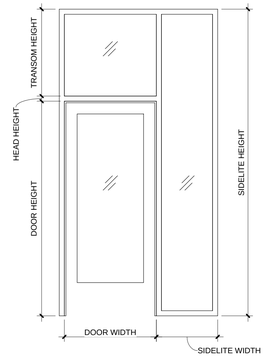

FRAME TYPE 3

DOOR TYPE ELEVATIONS

1/2" = 1'-0"

DOOR FRAME TYPE ELEVATIONS

1/2" = 1'-0"

INTERIOR WINDOW SCHEDULE PHASES 1A & 1B														
	R.O.										Glazing		Head	
Type Mark	Width	Height	Type	Manufacturer	Model	Material	Finish	Head	Jamb	Sill	Thickness	Type	Height	Comments
01	4' - 0"	10' - 0"	0850-Fixed-no Trim_WIN_WB_AD										10' - 0"	
01	4' - 0"	10' - 0"	0850-Fixed-no Trim_WIN_WB_AD										10' - 0"	

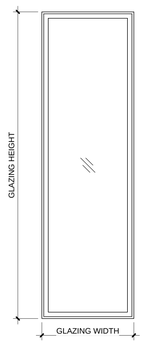

WINDOW TYPE 1

WIN. TYPE ELEVATIONS

1/2" = 1'-0"

ARCHITECTURE
3003 Larimer Street
Denver, CO 80205
phone 303.861.5704

boora
boora architects inc.
720 SW Washington Ste 800, Portland, OR 97205
T. 503.226.1575 F. 503.241.7429

CCD SOUTH CLASSROOM BUILDING

1111 WEST COLFAX AVE.
DENVER CO. 80217

PROJ. NO. 810033.07
DRAWN: Author
CHECKED: Checker
APPROVED: Approver
DATE: 06/29/12
REVISIONS

© OZ ARCHITECTURE

CCD SOUTH CLASSROOM BUILDING
ISSUED FOR:
100% DESIGN DEVELOPMENT PHASES 1B

SHEET TITLE:
DOOR SCHEDULE, DOOR & FRAME ELEV. PHASE 1B

SCALE: 1/2" = 1'-0"
SHEET NUMBER

A8.02

C:\Revit Local Files\810033.07-CCDSouthClassroom_A12 (local).rvt
6/29/2012 5:42:12 PM

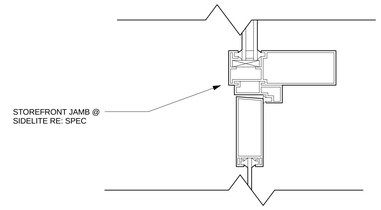

3 STOREFRONT DOOR JAMB @ GLAZED SIDELITE
3" = 1'-0"

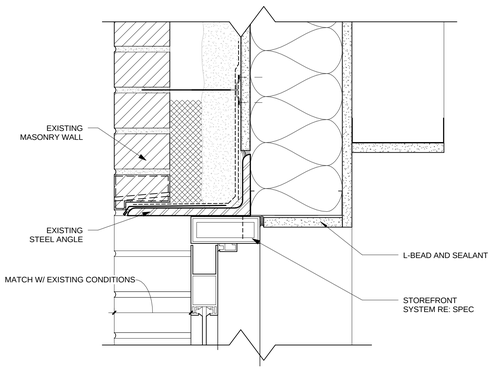

2 STOREFRONT DOOR HEAD @ EXISTING MASONRY WALL
3" = 1'-0"

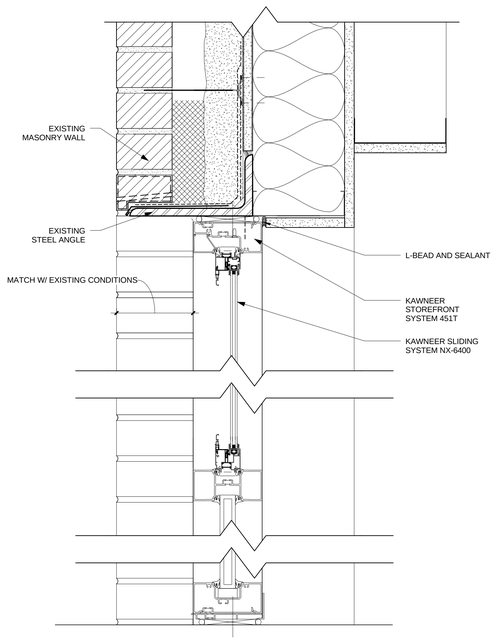

4 STOREFRONT @ SLIDING
GLAZED PARTITION
3" = 1'-0"

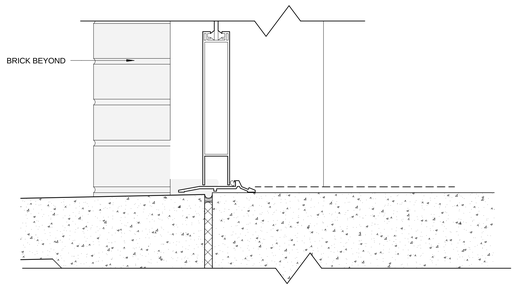

1 STOREFRONT DOOR SILL
3" = 1'-0"

OZ ARCHITECTURE
3003 Larimer Street
Denver, CO 80205
phone 303.861.5704

boora
boora architects inc.
720 SW Washington Ste 600, Portland, OR 97205
T. 503.226.1575 F. 503.241.7429

CCD SOUTH CLASSROOM BUILDING
1111 WEST COLFAX AVE.
DENVER CO. 80217

PROJ. NO. 810033.07
DRAWN: Author
CHECKED: Checker
APPROVED: Approver
DATE: 06/29/12
REVISIONS

© OZ ARCHITECTURE

CCD SOUTH CLASSROOM BUILDING
ISSUED FOR:
100% DESIGN DEVELOPMENT PHASES 1B

SHEET TITLE:
EXTERIOR WINDOW & DOOR DETAIL

SCALE: 3" = 1'-0"
SHEET NUMBER
A9.4.1

C:\Revit Local Files\810033.07-CCDSouthClassroom_A12 (local).rvt
6/29/2012 5:42:15 PM

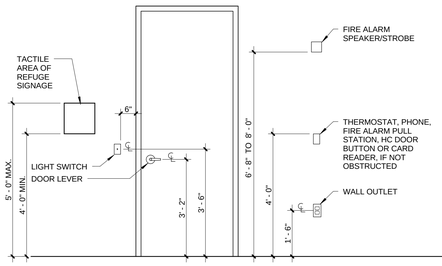
TACTILE AREA OF REFUGE SIGNAGE
FIRE ALARM SPEAKER/STROBE
THERMOSTAT, PHONE, FIRE ALARM PULL STATION, HC DOOR BUTTON OR CARD READER, IF NOT OBSTRUCTED
WALL OUTLET
LIGHT SWITCH
DOOR LEVER
6"
5' - 0" MAX.
4' - 0" MIN.
3' - 2"
3' - 6"
6' - 8" TO 8' - 0"
4' - 0"
1' - 6"

DOOR & DEVICES

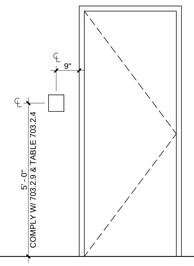

ROOM SIGN

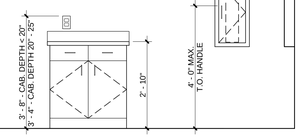

OUTLET AT COUNTER

FIRE EXTINGUISHER CABINET

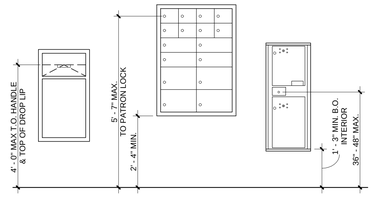

MAIL DROP

MAIL BOX

PARCEL BOX

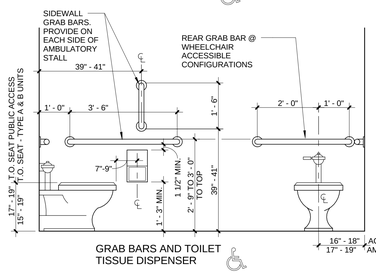
SIDEWALL GRAB BARS, PROVIDE ON EACH SIDE OF AMBULATORY STALL
REAR GRAB BAR @ WHEELCHAIR ACCESSIBLE CONFIGURATIONS
39" - 41"
1' - 0"
3' - 6"
1' - 6"
2' - 0"
1' - 0"
T.O. SEAT PUBLIC ACCESS T.O. SEAT - TYPE A & B UNITS
17" - 19"
15" - 19"
7"-9"
1' - 5" MIN.
1 1/2" MIN.
2' - 6" TO 3' - 0" T.O. TOP
39" -41"
16" - 18"
17" - 19"
ACCESSIBLE
AMBULATORY

GRAB BARS AND TOILET TISSUE DISPENSER

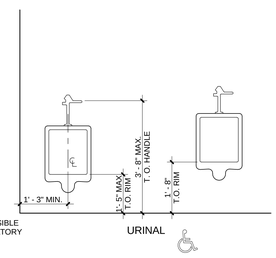

URINAL

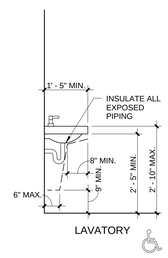

LAVATORY

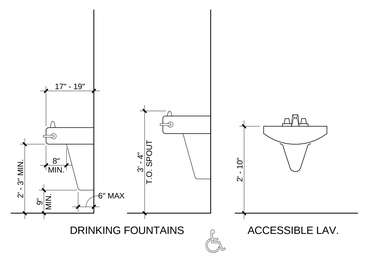

DRINKING FOUNDTAINS

ACCESSIBLE LAV.

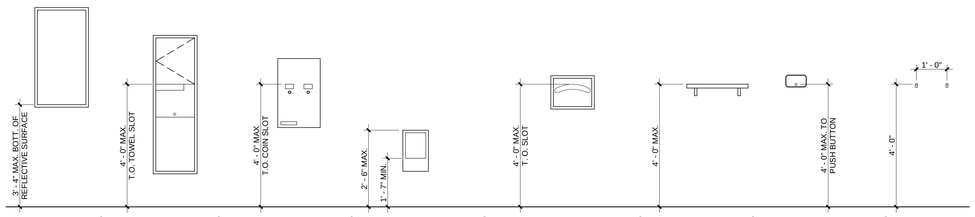
3' - 4" MAX. BOTT. OF REFLECTIVE SURFACE
4' - 0" MAX. T.O. TOWEL SLOT
4' - 0" MAX. T.O. COIN SLOT
2' - 6" MAX.
1' - 7" MIN.
4' - 0" MAX. T. O. SLOT
4' - 0" MAX.
4' - 0" MAX. TO PUSH BUTTON
1' - 0"
4' - 0"

MIRROR

PAPER TOWEL DISPENSER

NAPKIN/TAMPON VENDOR

NAPKIN DISPOSAL

TOILET SEAT COVER DISPENSER

SHELF

SOAP DISPENSER

ROBE HOOKS

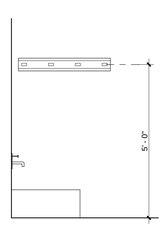

MOP HOLDER

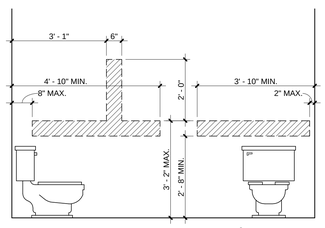

GRAB BAR REINFORCEMENT AT TOILET

LEGEND

ACCESSIBLE

GENERAL NOTES

1. DIMENSIONS GIVEN ARE COMPLIANT WITH ANSI A117.1-2003.
2. NOT ALL FIXTURES AND DEVICES INDICATED MAY BE USED IN THE PROJECT.
3. INSTALL GRAB BARS TO WITHSTAND A DOWNWARD LOAD OF 250 LBF WHEN TESTED ACCORDING TO METHODS IN ASTM F-446.
4. ACCESSORIES IN BATHING AREAS THAT PROJECT MORE THAN 1" BEYOND FINISHED SURFACES SHALL BE INSTALLED TO WITHSTAND A DOWNWARD LOAD OF 250 LBF WHEN TESTED ACCORDING TO METHODS IN ASTM F-446.
5. MOUNTING HEIGHTS INDICATED MAY BE SUPERCEDED BY MORE SPECIFIC INFORMATION ELSEWHERE IN THE DOCUMENTS.
6. ALL APPLIANCES AND PLUMBING FIXTURES MUST COMPLY WITH APPLICABLE ANSI AND ADA REQUIREMENTS.
7. DOOR THRESHOLDS MUST HAVE A MAXIMUM HEIGHT OF 1/2" WITH A 1:2 BEVEL.
8. ALL ACCESSIBLE SINKS SHALL HAVE A MAXIMUM HEIGHT OF 34" TO THE RIM OR COUNTER (WHICHEVER IS HIGHER) AND PROVIDE A 27" MINIMUM HIGH KNEE SPACE.
9. PROVIDE AND INSTALL BLOCKING / REINFORCEMENT FOR ALL ACCESSORIES PER MANUFACTURER'S INSTRUCTIONS.

OZ ARCHITECTURE
3003 Larimer Street
Denver, CO 80205
phone 303.861.5704

boora
boora architects inc.
720 SW Washington Ste 800, Portland, OR 97205
T. 503.226.1575 F. 503.241.7429

CCD SOUTH CLASSROOM BUILDING

1111 WEST COLFAX AVE.
DENVER CO. 80217

PROJ. NO. 810033.07
DRAWN: JPL
CHECKED: DS
APPROVED: DS
DATE: 06/29/12
REVISIONS

© OZ ARCHITECTURE

CCD SOUTH CLASSROOM BUILDING
ISSUED FOR:
100% DESIGN DEVELOPMENT PHASES 1B

SHEET TITLE:
STANDARD MOUNTING HEIGHTS

SCALE: 1/2" = 1'-0"
SHEET NUMBER

A10.01

6/29/2012 5:42:16 PM C:\Revit Local Files\810033.07-CCDSouthClassroom_A12 (local) .rvt

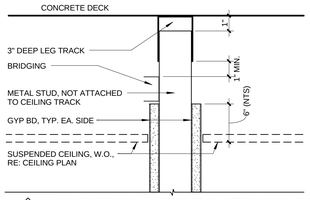

- - D PARTITION HEAD TO STRUCTURE

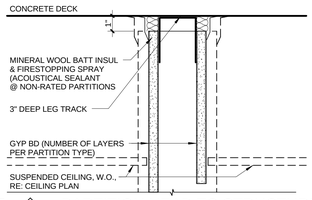
CONCRETE DECK
1"
MINERAL WOOL BATT INSUL & FIRESTOPPING SPRAY (ACOUSTICAL SEALANT @ NON-RATED PARTITIONS
3" DEEP LEG TRACK
GYP BD (NUMBER OF LAYERS PER PARTITION TYPE)
SUSPENDED CEILING, W.O., RE: CEILING PLAN

- - C PARTITION HEAD TO STRUCTURE

UL DESIGN #HW-D-0021 OR #HW-D-0106 @ 1-HOUR & 2-HOUR RATED PARTITIONS

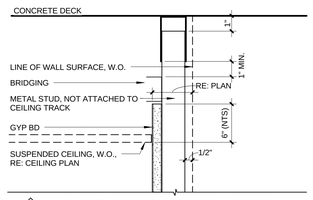

- - B FURRING PARTITION HEAD

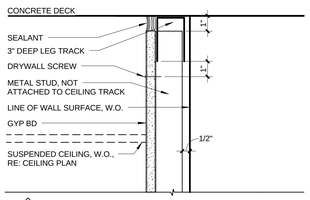

- - A FURRING PARTITION HEAD

CONTROL JOINT DETAILS

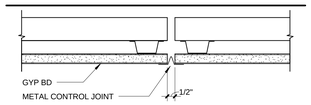

@ SUSPENDED CEILING

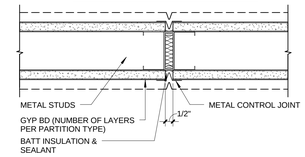

@ NON-RATED PARTITION

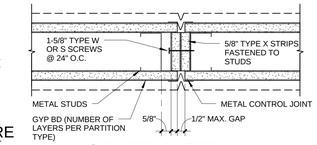
1-5/8" TYPE W OR S SCREWS @ 24" O.C.
5/8" TYPE X STRIPS FASTENED TO STUDS
METAL STUDS
METAL CONTROL JOINT
GYP BD (NUMBER OF LAYERS PER PARTITION TYPE)
5/8"
1/2" MAX. GAP

@ RATED PARTITION

WHI #651-0318.1 FOR 1-HR & 2-HR RATINGS

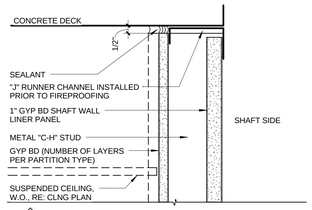
CONCRETE DECK
1/2"
SEALANT
"J" RUNNER CHANNEL INSTALLED PRIOR TO FIREPROOFING
1" GYP BD SHAFT WALL LINER PANEL
SHAFT SIDE
METAL "C-H" STUD
GYP BD (NUMBER OF LAYERS PER PARTITION TYPE)
SUSPENDED CEILING, W.O., RE: CLNG PLAN

- - G SHAFTWALL HEAD

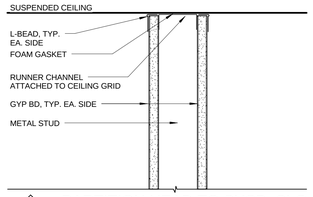

- - F PARTITION HEAD TO SUSP. CLG

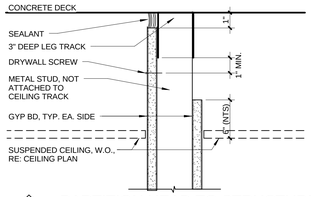

- - E PARTITION HEAD TO STRUCTURE

PARTITION TYPES - LEGEND

1. REFERENCE LEGEND, RE: FLOOR PLANS

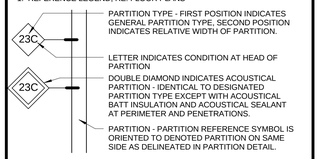
23C
23C
PARTITION TYPE - FIRST POSITION INDICATES GENERAL PARTITION TYPE, SECOND POSITION INDICATES RELATIVE WIDTH OF PARTITION.
LETTER INDICATES CONDITION AT HEAD OF PARTITION
DOUBLE DIAMOND INDICATES ACOUSTICAL PARTITION - IDENTICAL TO DESIGNATED PARTITION TYPE EXCEPT WITH ACOUSTICAL BATT INSULATION AND ACOUSTICAL SEALANT AT PERIMETER AND PENETRATIONS.
PARTITION - PARTITION REFERENCE SYMBOL IS ORIENTED TO DENOTED PARTITION ON SAME SIDE AS DELINEATED IN PARTITION DETAIL.

PARTITION TYPES - GENERAL NOTES

1. REFER TO TITLE SHEET(S) AND PROJECT MANUAL FOR GENERAL PROJECT NOTES, SYMBOLS, AND ABBREVIATIONS.
2. NOT ALL PARTITION TYPES DELINEATED MAY BE USED.
3. REFER TO PLANS FOR DESIGNATION OF PARTITION TYPES AND RATINGS.
4. ALL METAL STUD AND C.M.U. PARTITIONS ARE TO EXTEND TO UNDERSIDEOF STRUCTURE UNLESS NOTED OTHERWISE.
5. WHERE TWO DIFFERING PARTITION TYPES ABUT IN A LINE AND ALONG A CONTINUOUS LENGTH OF PARTITIONS, THE CONTINUOUS FINISHED SURFACES OF THESE PARTITIONS SHALL ALIGN UNLESS NOTED OTHERWISE.
6. ALL METAL STUDS TO BE SPACED AT 24" O.C. UNLESS NOTED OTHERWISE.
7. INCREASED STUD GAGE OR SPACING MAY BE REQUIRED DUE TO HEIGHT OF PARTITION. MAXIMUM ALLOWABLE DEFLECTION SHALL BE L/240.
8. PROVIDE FOR 1" DEFLECTION AT ALL PARTITION HEADS UNLESS NOTED OTHERWISE. PROVIDE MINIMUM 3" DEEP-LEG TRACKS.
9. PROVIDE DOUBLE 20 GAGE STUD AT EACH DOOR JAMB.
10. DO NOT PLACE GYPSUM BOARD JOINT AT CORNER OF DOOR FRAME.
11. USE 5/8" TYPE-X GYPSUM BOARD AT RATED PARTITIONS. USE 5/8" GYPSUM BOARD AT ALL OTHER LOCATIONS UNLESS NOTED OTHERWISE.
12. USE WATER-RESISTANT GYPSUM BOARD FOR WALLS IN ALL TOILET ROOMS, JANITOR'S CLOSETS, SHOWER ROOMS, AND AS NOTED OTHERWISE.
13. USE WATER-RESISTANT GYPSUM BOARD FOR CEILINGS IN SHOWER ROOMS. COMPLY WITH IBC 2509.3.
14. USE CEMENTITIOUS BACKER UNITS AND SPACE STUDS AT 16" O.C. AT PARTITIONS TO RECEIVE CERAMIC TILE OR STONE.
15. PARTITIONS WHICH DO NOT GO TO STRUCTURE ABOVE SHALL HAVE INTERSECTING PARTITION OR BE BRACED TO STRUCTURE @ 12' O.C.
16. PROVIDE CONTROL JOINTS IN CEILINGS EXCEEDING 2500 S.F. AND IN PARTITIONS, WALLS, AND FURRING RUNS EXCEEDING 30 FT.. VERIFY EXACT LOCATIONS WITH ARCHITECT. SEE DETAILS THIS SHEET.
17. ALL FIRE-RESISTIVE PARTITIONS SHALL BE CONSTRUCTED IN FULL COMPLIANCE WITH TESTING REQUIREMENTS AND MANUFACTURER'S RECOMMENDATIONS FOR CONDITIONS AS REQUIRED. CONSTRUCTION OF ALL SYSTEMS SHALL EQUAL THAT OF THE TESTED ASSEMBLY. CONTRACTOR MAY SUBSTITUTE ANOTHER LISTED ASSEMBLY FOR THAT INDICATED WITH PRIOR APPROVAL OF THE ARCHITECT AND THE BUILDING DEPARTMENT. TESTING FACILITIES ARE ABBREVIATED AS FOLLOWS:
    UL - UNDERWRITERS LABORATORIES INC
    GA - GYPSUM ASSOCIATION
    NER - NATIONAL EVALUATION REPORT
    WHI- WARNOCK HERSEY INTERNATIONAL
18. THROUGH-PENETRATIONS IN RATED PARTITIONS SHALL BE FIRESTOPPED IN ACCORDANCE WITH IBC 712.3.1.
19. MEMBRANE-PENETRATIONS IN RATED PARTITIONS SHALL BE IN ACCORDANCE WITH IBC 713.3.2.
20. PROVIDE ACOUSTICAL SEALANT AT ALL PENETRATIONS IN ACOUSTICAL PARTITIONS.
21. ACOUSTICAL BATT INSULATION TO TERMINATE AT THE STRUCTURE UNLESS NOTED OTHERWISE.

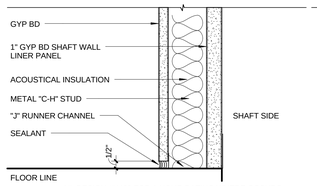

UL DESIGN #U469 FOR 1-HOUR RATING WHERE OCCURS

5 - - ACOUSTICAL SHAFTWALL

SEE BELOW FOR STUD SIZE

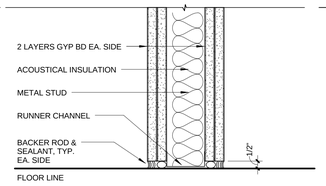

UL DESIGN #U411 FOR 2-HOUR RATING WHERE OCCURS

4 - - ACOUSTICAL PARTITION

SEE BELOW FOR STUD SIZE

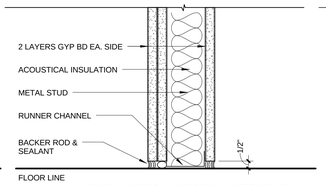

UL DESIGN #U465 FOR 1-HOUR RATING WHERE OCCURS

3 - - ACOUSTICAL PARTITION

SEE BELOW FOR STUD SIZE

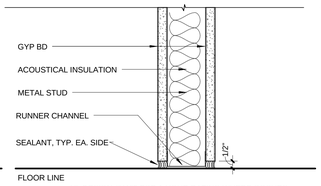

UL DESIGN #U465 FOR 1-HOUR RATING WHERE OCCURS

2 - - ACOUSTICAL PARTITION

SEE BELOW FOR STUD SIZE

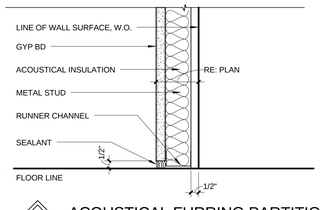

1 - - ACOUSTICAL FURRING PARTITION

SEE BELOW FOR STUD SIZE

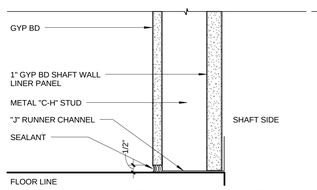

UL DESIGN #U469 FOR 1-HOUR RATING WHERE OCCURS

52 - SHAFTWALL
WITH 2 1/2" C-H STUD
PARTITION WIDTH = 3 1/8"

54 - SHAFTWALL
WITH 4" C-H STUD
PARTITION WIDTH = 4 5/8"

56 - SHAFTWALL
WITH 6" C-H STUD
PARTITION WIDTH = 6 5/8"

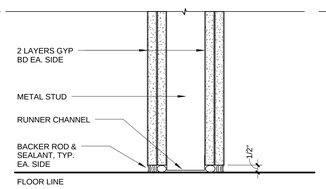

UL DESIGN #U411 FOR 2-HOUR RATING WHERE OCCURS

41 - PARTITION (NON-RATED ONLY)
WITH 1 5/8" STUD
PARTITION WIDTH = 4 1/8"

42 - PARTITION
WITH 2 1/2" STUD
PARTITION WIDTH = 5"

43 - PARTITION
WITH 3 5/8" STUD
PARTITION WIDTH = 5"

46 - PARTITION
WITH 6" STUD
PARTITION WIDTH = 8 1/2"

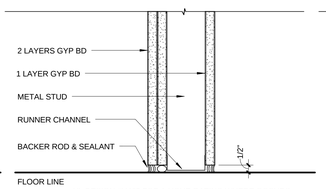

UL DESIGN #U465 FOR 1-HOUR RATING WHERE OCCURS

31 - PARTITION (NON-RATED ONLY)
WITH 1-5/8" STUD
PARTITION WIDTH = 3 1/2"

32 - PARTITION (NON-RATED ONLY)
WITH 2-1/2" STUD
PARTITION WIDTH = 4 3/8"

33 - PARTITION
WITH 3-5/8" STUD
PARTITION WIDTH = 5 1/2"

36 - PARTITION
WITH 6" STUD
PARTITION WIDTH = 7 7/8"

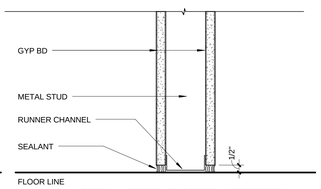

UL DESIGN #U465 FOR 1-HOUR RATING WHERE OCCURS

21 - PARTITION (NON-RATED ONLY)
WITH 1-5/8" STUD
PARTITION WIDTH = 2-7/8"

22 - PARTITION (NON-RATED ONLY)
WITH 2-1/2" STUD
PARTITION WIDTH = 3-3/4"

23 - PARTITION
WITH 3-5/8" STUD
PARTITION WIDTH = 4-7/8"

26 - PARTITION
WITH 6" STUD
PARTITION WIDTH = 7 1/4"

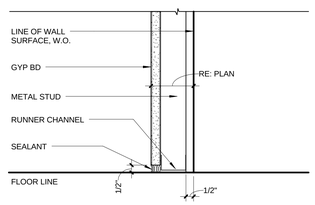

10 - FURRING PARTITION
WITH 7/8" FURRING CHANNEL
PARTITION WIDTH = 1 1/2"

11 - FURRING PARTITION
WITH 1 5/8" STUD
PARTITION WIDTH = 2 1/4"

12 - FURRING PARTITION
WITH 2 1/2" STUD
PARTITION WIDTH = 3 1/8"

13 - FURRING PARTITION
WITH 3-5/8" STUD
PARTITION WIDTH = 4 1/4"

16 - FURRING PARTITION
WITH 6" STUD
PARTITION WIDTH = 6 5/8"

ARCHITECTURE
3003 Larimer Street
Denver, CO 80205
phone 303.861.5704

boora
boora architects inc.
720 SW Washington Ste 600, Portland, OR 97205
T. 503.226.1575 F. 503.241.7429

CCD SOUTH CLASSROOM BUILDING

1111 WEST COLFAX AVE.
DENVER CO. 80217

PROJ. NO. 810033.07
DRAWN: JPL
CHECKED: DS
APPROVED: DS
DATE: 06/29/12
REVISIONS

© OZ ARCHITECTURE

CCD SOUTH CLASSROOM BUILDING
ISSUED FOR:
100% DESIGN DEVELOPMENT PHASES 1B

SHEET TITLE:
STANDARD PARTITION TYPES

SCALE: As indicated
SHEET NUMBER

A10.02

6/29/2012 5:42:18 PM C:\Revit Local Files\810033.07-CCDSouthClassroom_A12 (local).rvt

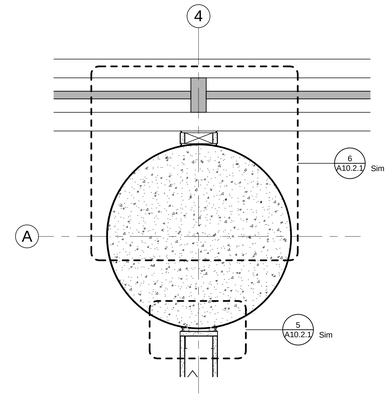

4 COLUMN @ WINDOW SILL INTERSECTION

1 1/2" = 1'-0"

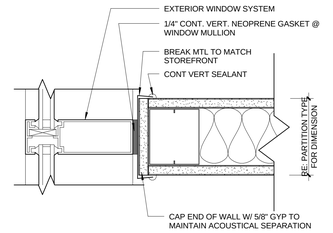
EXTERIOR WINDOW SYSTEM
1/4" CONT. VERT. NEOPRENE GASKET @ WINDOW MULLION
BREAK MTL TO MATCH STOREFRONT
CONT VERT SEALANT
RE: PARTITION TYPE FOR DIMENSION
CAP END OF WALL W/ 5/8" GYP TO MAINTAIN ACOUSTICAL SEPARATION

3 PARTITION @ WINDOW MULLION

3" = 1'-0"

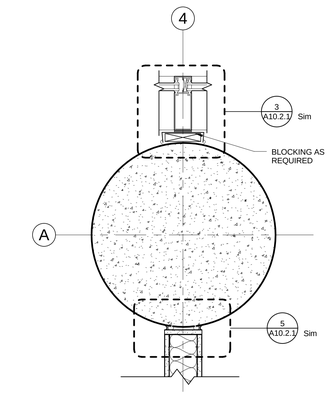

6 COLUMN @ WINDOW INTERSECTION

1 1/2" = 1'-0"

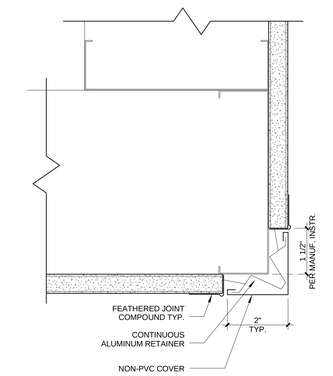

2 FLUSH MOUNT CORNER GUARDS

6" = 1'-0"

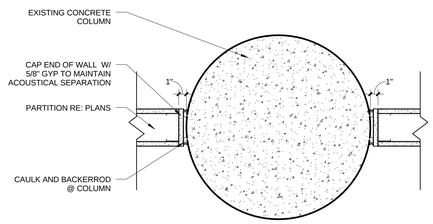
EXISTING CONCRETE COLUMN
CAP END OF WALL W/ 5/8" GYP TO MAINTAIN ACOUSTICAL SEPARATION
PARTITION RE: PLANS
CAULK AND BACKERROD @ COLUMN
1"
1"

5 COLUMN @ WALL

1 1/2" = 1'-0"

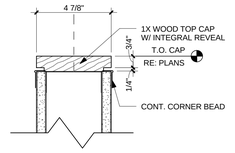

1 WOOD CAP AT PARTIAL HEIGHT WALL

3" = 1'-0"

OZ ARCHITECTURE
3003 Larimer Street
Denver, CO 80205
phone 303.861.5704

boora
boora architects inc.
720 SW Washington Ste 800, Portland, OR 97205
T. 503.226.1575 F. 503.241.7429

CCD SOUTH CLASSROOM BUILDING

1111 WEST COLFAX AVE.
DENVER CO. 80217

PROJ. NO. 810033.07
DRAWN: Author
CHECKED: Checker
APPROVED: Approver
DATE: 06/29/12
REVISIONS

© OZ ARCHITECTURE

CCD SOUTH CLASSROOM BUILDING
ISSUED FOR:
100% DESIGN DEVELOPMENT PHASES 1B

SHEET TITLE:
INTERIOR PARTITION DETAIL

SCALE: As indicated
SHEET NUMBER

A10.2.1

6/29/2012 5:42:19 PM
C:\Revit Local Files\810033.07-CCDSouthClassroom_A12 (local).rvt

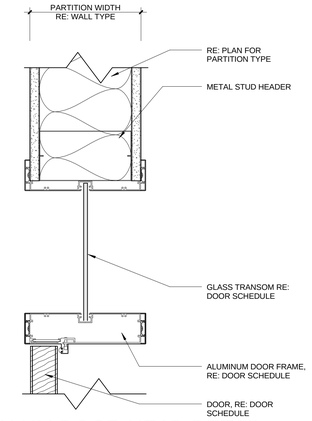

ALUM DOOR HEAD DETAIL
@ GLASS TRANSOM

5

3" = 1'-0"

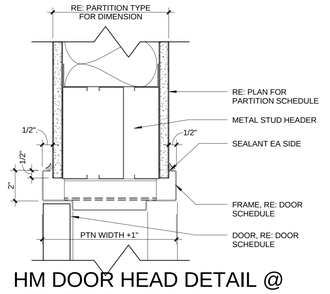

HM DOOR HEAD DETAIL @
MTL STUD INT. WALL

4

3" = 1'-0"

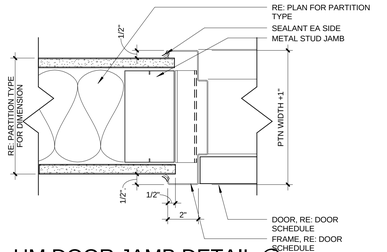

HM DOOR JAMB DETAIL @
MTL STUD INT WALL

3

3" = 1'-0"

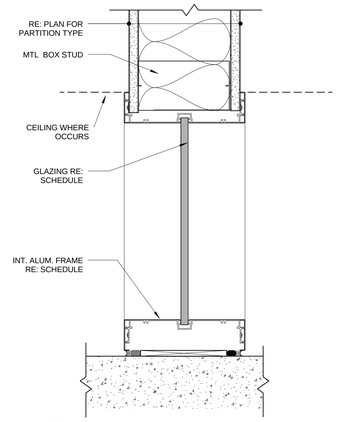

INT GLAZING HEAD/SIL

7

3" = 1'-0"

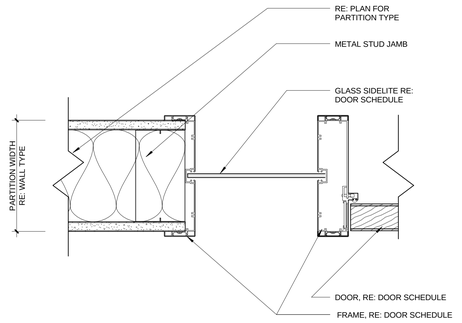

AL DOOR JAMB DETAIL @
GLASS SIDELITE

6

3" = 1'-0"

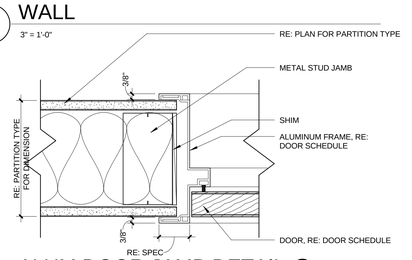

ALUM DOOR JAMB DETAIL @
MTL STUD INTERIOR WALL

1

3" = 1'-0"

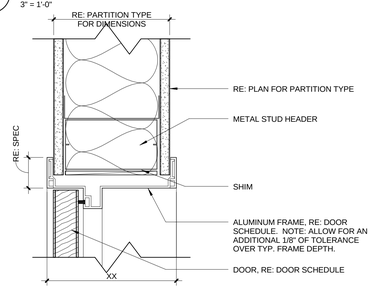

ALUM DOOR HEAD DETAIL
@ MTL STUD INTERIOR
WALL

2

3" = 1'-0"

OZ ARCHITECTURE
3003 Larimer Street
Denver, CO 80205
phone 303.861.5704

boora
boora architects inc.
720 SW Washington Ste 800, Portland, OR 97205
T. 503.226.1575 F. 503.241.7429

CCD SOUTH CLASSROOM BUILDING

1111 WEST COLFAX AVE.
DENVER CO. 80217

PROJ. NO. 810033.07
DRAWN: JPL
CHECKED: DS
APPROVED: DS
DATE: 06/29/12
REVISIONS

© OZ ARCHITECTURE

CCD SOUTH CLASSROOM BUILDING
ISSUED FOR:
100% DESIGN DEVELOPMENT
PHASES 1B

SHEET TITLE:
INTERIOR WINDOW AND
DOOR DETAIL

SCALE: 3" = 1'-0"
SHEET NUMBER

A10.3.2

6/29/2012 5:42:21 PM C:\Revit Local Files\810033.07-CCDSouthClassroom_A12 (local).rvt

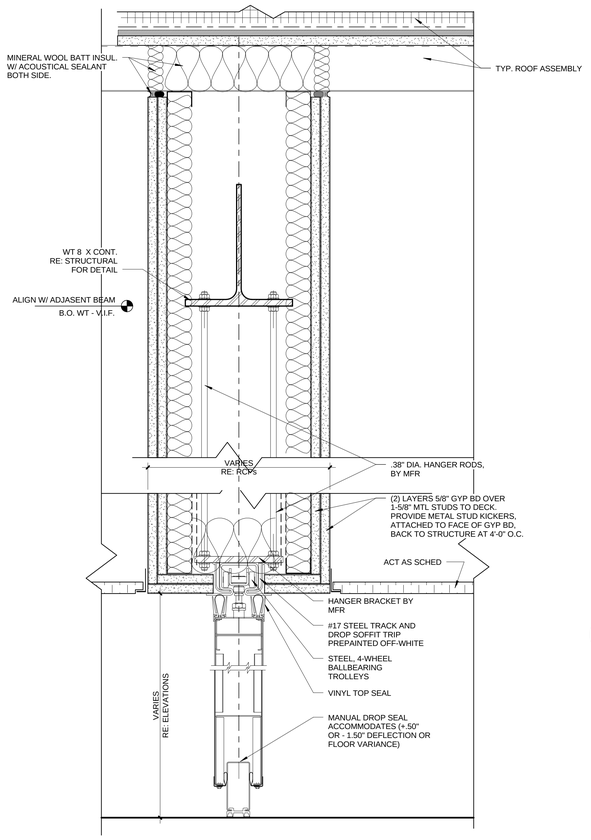
MINERAL WOOL BATT INSUL. W/ ACOUSTICAL SEALANT BOTH SIDE.
TYP. ROOF ASSEMBLY
WT 8 X CONT. RE: STRUCTURAL FOR DETAIL
ALIGN W/ ADJASENT BEAM
B.O. WT - V.I.F.
VARIES RE: RCPs
.38" DIA. HANGER RODS, BY MFR
(2) LAYERS 5/8" GYP BD OVER 1-5/8" MTL STUDS TO DECK. PROVIDE METAL STUD KICKERS, ATTACHED TO FACE OF GYP BD, BACK TO STRUCTURE AT 4'-0" O.C.
ACT AS SCHED
HANGER BRACKET BY MFR
#17 STEEL TRACK AND DROP SOFFIT TRIP PREPAINTED OFF-WHITE
STEEL, 4-WHEEL BALLBEARING TROLLEYS
VINYL TOP SEAL
MANUAL DROP SEAL ACCOMMODATES (+.50" OR - 1.50" DEFLECTION OR FLOOR VARIANCE)
VARIES RE: ELEVATIONS

12 OPERABLE PARTITION HEAD WITH GYP CEILING

3" = 1'-0"

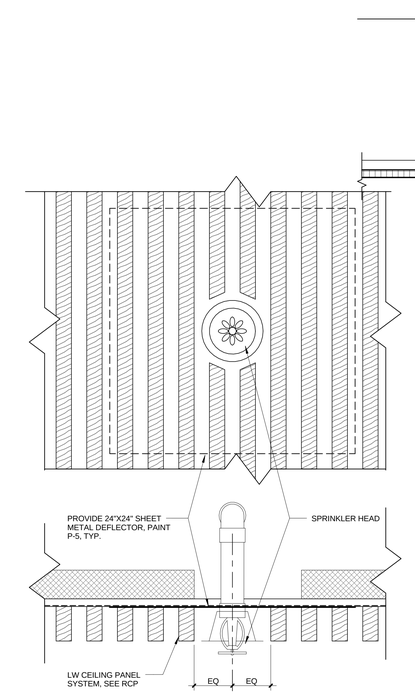
REUSE ACT CEILING AND GRID FROM DEMO FOR NEW SOFFIT TO STRUCTURE
B.O. ACT
RE: RCP
LINE OF DEMO
EXISTING SUSPENDED ACOUSTICAL CEILING
PROVIDE 24"X24" SHEET METAL DEFLECTOR, PAINT P-5, TYP.
SPRINKLER HEAD
LW CEILING PANEL SYSTEM, SEE RCP
EQ
EQ

6 EXISTING ACT EDGE TRANSISTION

3" = 1'-0"

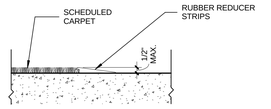

5 CARPET @ CONCRETE

3" = 1'-0"

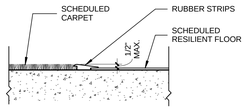

4 CARPET TO RESILIENT FLOORING

3" = 1'-0"

10 LWC DETAIL - SPRINKLER HEAD

3" = 1'-0"

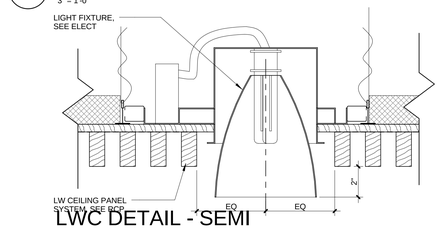

9 LWC DETAIL - SEMI RECESSED LIGHT

3" = 1'-0"

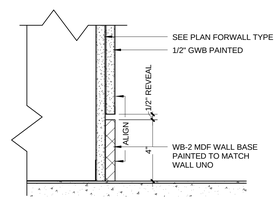

3 RECESSED WOOD BASE

3" = 1'-0"

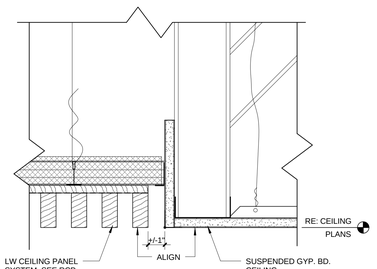

8 LWC TO GYP BD CEILING DETAIL

3" = 1'-0"

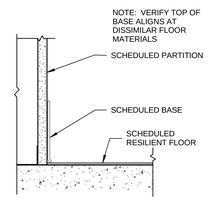
NOTE: VERIFY TOP OF BASE ALIGNS AT DISSIMILAR FLOOR MATERIALS
SCHEDULED PARTITION
SCHEDULED BASE
SCHEDULED RESILIENT FLOOR

22 BASE AT RESILIENT FLOORING

3" = 1'-0"

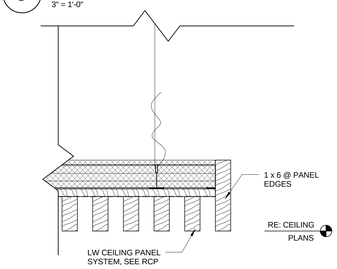

7 LWC CEILING EDGE DETAIL

3" = 1'-0"

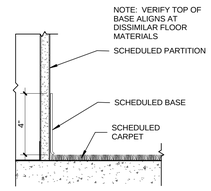

1 BASE @ CARPET

3" = 1'-0"

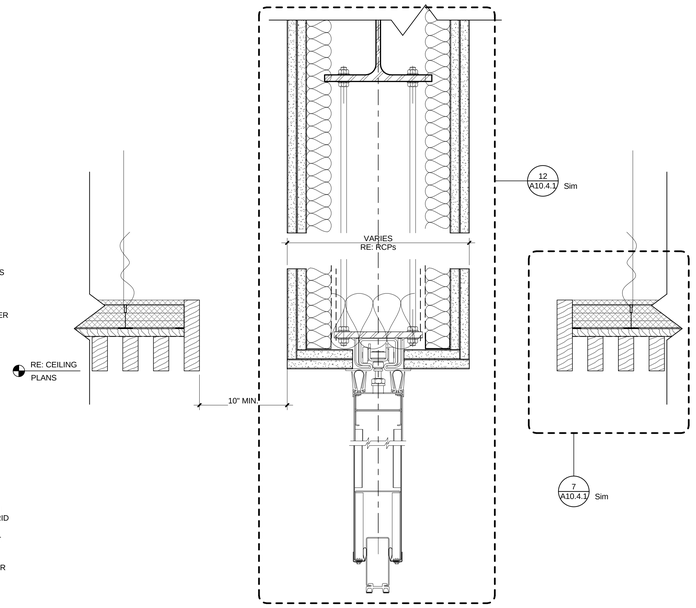

11 OPERABLE PARTITION HEAD @ LWC

3" = 1'-0"

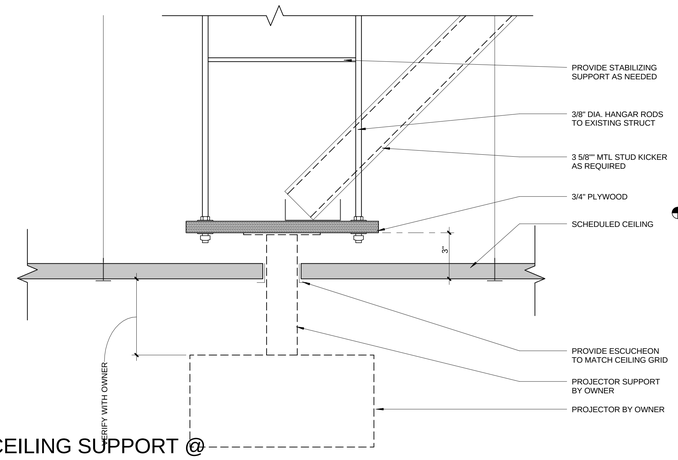
PROVIDE STABILIZING SUPPORT AS NEEDED
3/8" DIA. HANGER RODS TO EXISTING STRUCT
3 5/8"" MTL STUD KICKER AS REQUIRED
3/4" PLYWOOD
SCHEDULED CEILING
3"
PROVIDE ESCUCHEON TO MATCH CEILING GRID
PROJECTOR SUPPORT BY OWNER
PROJECTOR BY OWNER
VERIFY WITH OWNER

13 CEILING SUPPORT @ PROJECTOR

3" = 1'-0"

OZ ARCHITECTURE
3003 Larimer Street
Denver, CO 80205
phone 303.861.5704

boora
boora architects inc.
720 SW Washington Ste 800, Portland, OR 97205
T. 503.226.1575 F. 503.241.7429

CCD SOUTH CLASSROOM BUILDING

1111 WEST COLFAX AVE.
DENVER CO. 80217

PROJ. NO. 810033.07
DRAWN: Author
CHECKED: Checker
APPROVED: Approver
DATE: 06/29/12
REVISIONS

© OZ ARCHITECTURE

CCD SOUTH CLASSROOM BUILDING
ISSUED FOR:
100% DESIGN DEVELOPMENT PHASES 1B

SHEET TITLE:
INTERIOR CEILING AND FLOOR DETAIL

SCALE: 3" = 1'-0"
SHEET NUMBER

A10.4.1

C:\Revit Local Files\810033.07-CCDSouthClassroom_A12 (local) .rvt
6/29/2012 5:42:26 PM

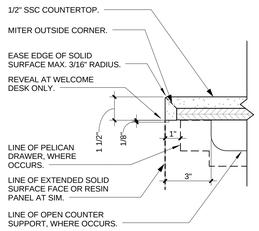
1/2" SSC COUNTERTOP.
MITER OUTSIDE CORNER.
EASE EDGE OF SOLID SURFACE MAX. 3/16" RADIUS.
REVEAL AT WELCOME DESK ONLY.
LINE OF PELICAN DRAWER, WHERE OCCURS.
LINE OF EXTENDED SOLID SURFACE FACE OR RESIN PANEL AT SIM.
LINE OF OPEN COUNTER SUPPORT, WHERE OCCURS.
1 1/2"
1/8"
1"
3"

10 TYPICAL COUNTERTOP EDGE

3" = 1'-0"

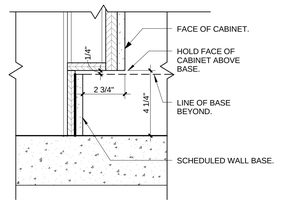

9 TYPICAL BASE AT COUNTERS

3" = 1'-0"

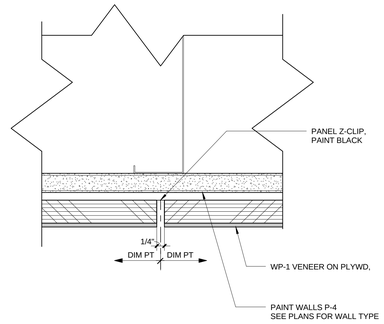

5 WOOD PANEL REVEAL

6" = 1'-0"

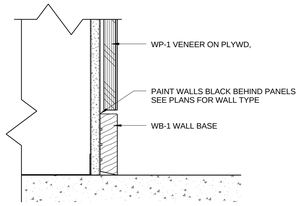

4 WOOD PANEL BASE

3" = 1'-0"

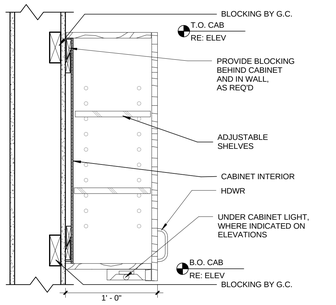

16 TYP. UPPER CABINET

1 1/2" = 1'-0"

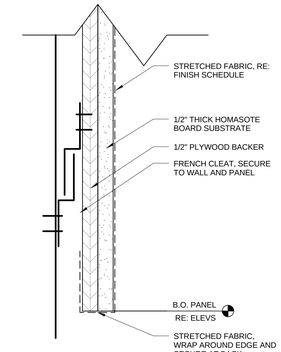
STRETCHED FABRIC, RE: FINISH SCHEDULE
1/2" THICK HOMASOTE BOARD SUBSTRATE
1/2" PLYWOOD BACKER
FRENCH CLEAT, SECURE TO WALL AND PANEL
B.O. PANEL
RE: ELEVS
STRETCHED FABRIC, WRAP AROUND EDGE AND SECURE AT BACK

13 WALL PANEL ATTACHMENT

6" = 1'-0"

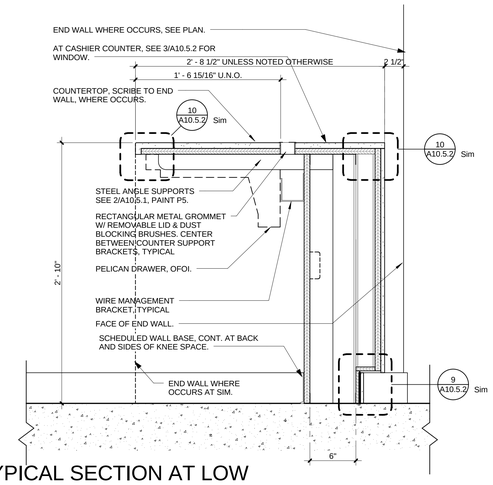
END WALL WHERE OCCURS, SEE PLAN.
AT CASHIER COUNTER, SEE 3/A10.5.2 FOR WINDOW.
2' - 8 1/2" UNLESS NOTED OTHERWISE
2 1/2"
1' - 6 15/16" U.N.O.
COUNTERTOP, SCRIBE TO END WALL, WHERE OCCURS.
10 A10.5.2 Sim
STEEL ANGLE SUPPORTS SEE 2/A10.5.1, PAINT P5.
RECTANGULAR METAL GROMMET W/ REMOVABLE LID & DUST BLOCKING BRUSHES. CENTER BETWEEN COUNTER SUPPORT BRACKETS, TYPICAL
PELICAN DRAWER, OFOI.
2' - 10"
WIRE MANAGEMENT BRACKET, TYPICAL
FACE OF END WALL.
SCHEDULED WALL BASE, CONT. AT BACK AND SIDES OF KNEE SPACE.
END WALL WHERE OCCURS AT SIM.
9 A10.5.2 Sim
6"

8 TYPICAL SECTION AT LOW COUNTERS

1 1/2" = 1'-0"

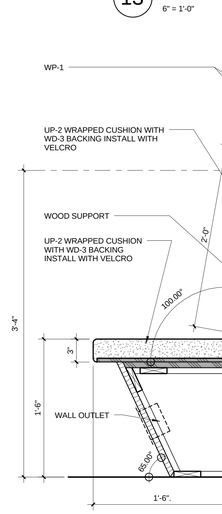

12 BANQUETTE SECTION

1 1/2" = 1'-0"

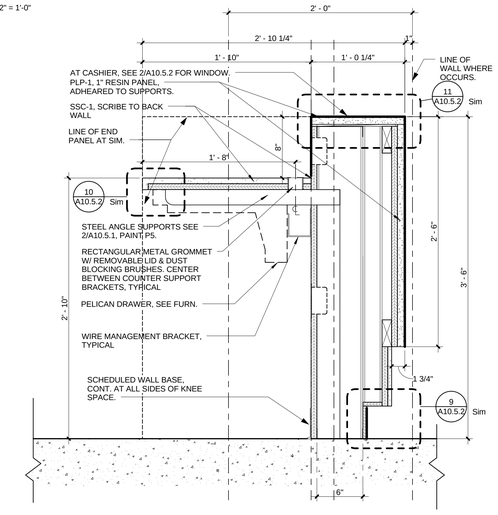
2' - 0"
2' - 10 1/4"
1' - 10"
1' - 0 1/4"
LINE OF WALL WHERE OCCURS.
AT CASHIER, SEE 2/A10.5.2 FOR WINDOW. PLP-1, 1" RESIN PANEL, ADHEARED TO SUPPORTS.
SSC-1, SCRIBE TO BACK WALL
LINE OF END PANEL AT SIM.
1' - 8"
8"
10 A10.5.2 Sim
11 A10.5.2 Sim
STEEL ANGLE SUPPORTS SEE 2/A10.5.1, PAINT P5.
RECTANGULAR METAL GROMMET W/ REMOVABLE LID & DUST BLOCKING BRUSHES. CENTER BETWEEN COUNTER SUPPORT BRACKETS, TYPICAL
PELICAN DRAWER, SEE FURN.
2' - 10"
WIRE MANAGEMENT BRACKET, TYPICAL
2' - 6"
3' - 6"
3/4"
SCHEDULED WALL BASE, CONT. AT ALL SIDES OF KNEE SPACE.
9 A10.5.2 Sim
6"

7 TYPICAL SECTION AT COUNTERS

1 1/2" = 1'-0"

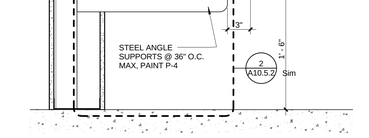

3 WOOD BENCH - CANTILEVERED

1 1/2" = 1'-0"

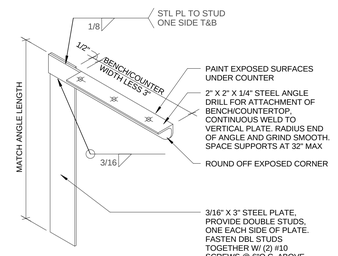
STL PL TO STUD ONE SIDE T&B
1/8
1/2"
BENCH/COUNTER WIDTH LESS 3"
3/8"
3/8"
3/8"
MATCH ANGLE LENGTH
3/16"
PAINT EXPOSED SURFACES UNDER COUNTER
2" X 2" X 1/4" STEEL ANGLE DRILL FOR ATTACHMENT OF BENCH/COUNTERTOP, CONTINUOUS WELD TO VERTICAL PLATE. RADIUS END OF ANGLE AND GRIND SMOOTH. SPACE SUPPORTS AT 32" MAX
ROUND OFF EXPOSED CORNER
3/16" X 3" STEEL PLATE, PROVIDE DOUBLE STUDS, ONE EACH SIDE OF PLATE. FASTEN DBL STUDS TOGETHER W/ (2) #10 SCREWS @ 6"O.C. ABOVE & BELOW BRACKET, TYP.

2 STEEL ANGLE SUPPORT @ METAL STUD WALLS

3" = 1'-0"

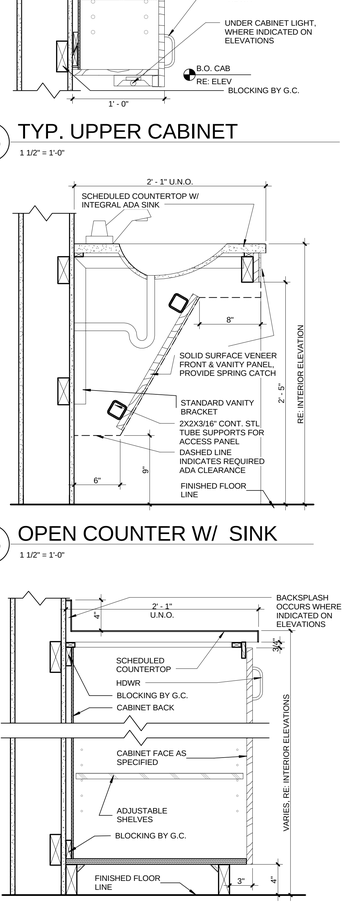

14 TYP. BASE CABINET

1 1/2" = 1'-0"

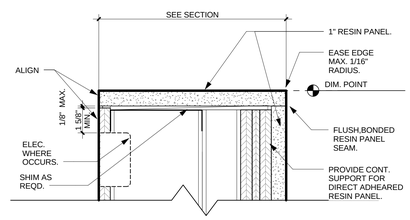

11 TYPICAL TRANSACTION SURFACE

3" = 1'-0"

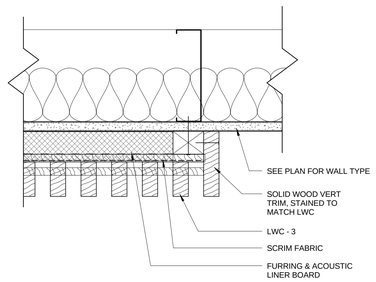

6 LWC TYPICAL PANEL EDGE PLAN DETAIL

3" = 1'-0"

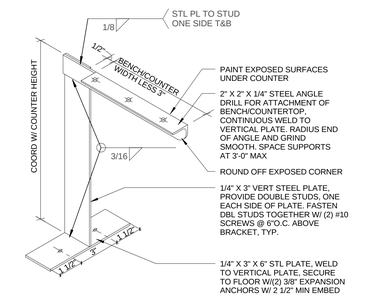
STL PL TO STUD ONE SIDE T&B
1/8
1/2"
BENCH/COUNTER WIDTH LESS 3"
3/8"
3/8"
3/8"
COORD W/ COUNTER HEIGHT
3/16"
PAINT EXPOSED SURFACES UNDER COUNTER
2" X 2" X 1/4" STEEL ANGLE DRILL FOR ATTACHMENT OF BENCH/COUNTERTOP, CONTINUOUS WELD TO VERTICAL PLATE. RADIUS END OF ANGLE AND GRIND SMOOTH. SPACE SUPPORTS AT 3'-0" MAX
ROUND OFF EXPOSED CORNER
1/4" X 3" VERT STEEL PLATE, PROVIDE DOUBLE STUDS, ONE EACH SIDE OF PLATE. FASTEN DBL STUDS TOGETHER W/ (2) #10 SCREWS @ 6"O.C. ABOVE BRACKET, TYP.
3"
1 1/2"
1/2"
1/4" X 3" X 6" STL PLATE, WELD TO VERTICAL PLATE, SECURE TO FLOOR W/(2) 3/8" EXPANSION ANCHORS W/ 2 1/2" MIN EMBED

1 STEEL ANGLE SUPPORT @ PARTIAL HT WALLS

3" = 1'-0"

OZ ARCHITECTURE
3003 Larimer Street
Denver, CO 80205
phone 303.861.5704

boora
boora architects inc.
720 SW Washington Ste 800, Portland, OR 97205
T. 503.226.1575 F. 503.241.7429

CCD SOUTH CLASSROOM BUILDING

1111 WEST COLFAX AVE.
DENVER CO. 80217

PROJ. NO. 810033.07
DRAWN: Author
CHECKED: Checker
APPROVED: Approver
DATE: 06/29/12
REVISIONS

© OZ ARCHITECTURE

CCD SOUTH CLASSROOM BUILDING
ISSUED FOR:
100% DESIGN DEVELOPMENT PHASES 1B

SHEET TITLE:
INTERIOR CASEWORK & MILWORK DETAIL

SCALE: As indicated
SHEET NUMBER

A10.5.2

6/29/2012 5:42:31 PM C:\Revit Local Files\810033.07-CCDSouthClassroom_A12 (local).rvt

FINISH PLAN NOTES

1. SEE SHEET A11.1.5 FOR THE FINISH SCHEDULE.
2. SEE THE INTERIOR ELEVATIONS AND REFLECTED CEILING PLANS FOR ADDITIONAL FINISH INFORMATION.
3. SEE SHEET A10.4.1 FOR FLOOR TRANSITION DETAILS.
4. FLOOR MATERIAL TRANSITIONS SHALL OCCUR AT THE CENTERLINE OF DOOR, UNLESS OTHERWISE NOTED.
5. ALL GYP. BD. CEILINGS TO BE PAINTED P2 U.O.N.
6. PAINT ALL EXPOSED CEILING STRUCTURE & DUCTWORK P3 U.O.N.
7. PAINT ALL COLUMNS IN PUBLIC AREAS P3.
8. PAINT ALL WALLS P1 UNLESS OTHERWISE NOTED.
9. ALL PAINT TRANSITIONS TO OCCUR AT INSIDE CORNERS UNLESS OTHERWISE NOTED
10. ALL FLOORING TO CONTINUE UNDER COUNTERS AND EQUIPMENT.
11. PROVIDE RUBBER BASE ON MILLWORK TOE KICK. REFER TO MILLWORK SECTIONS AND DETAILS
12. PROVIDE SEALANT AT JOINTS OR CRACKS WHICH OCCUR WHERE DISSIMILAR MATERIALS INTERSECT PERPENDICULAR TO EACH OTHER AND THE INTERSECTION IS EXPOSED TO VIEW U.O.N.
13. ALL FACULTY RELITES TO RECIEVE WF-1 FILM UP TO 36" AFF
14. ALL SOUTH/WEST WINDOWS TO RECIEVE MANUAL ROLLER SHADES - 1% OPENESS
15. ALL NORHT/EAST WINDOWS TO RECIEVE MANUAL ROLLER SHADES - 3% OPENESS
16. ALL AREAS RECIEVING A CPT FLOOR FINISH WILL HAVE A B1 WALL BASE U.O.N.

FINISH PLAN LEGEND

SYMBOL LEGEND

X1 — INDICATES FINISH NOTES AND ACCENT PAINT

XX1 | XXX1 — INDICATES FLOOR FINISH TRANSITION

INDICATES FINISH ON ALL WALLS IN ROOM

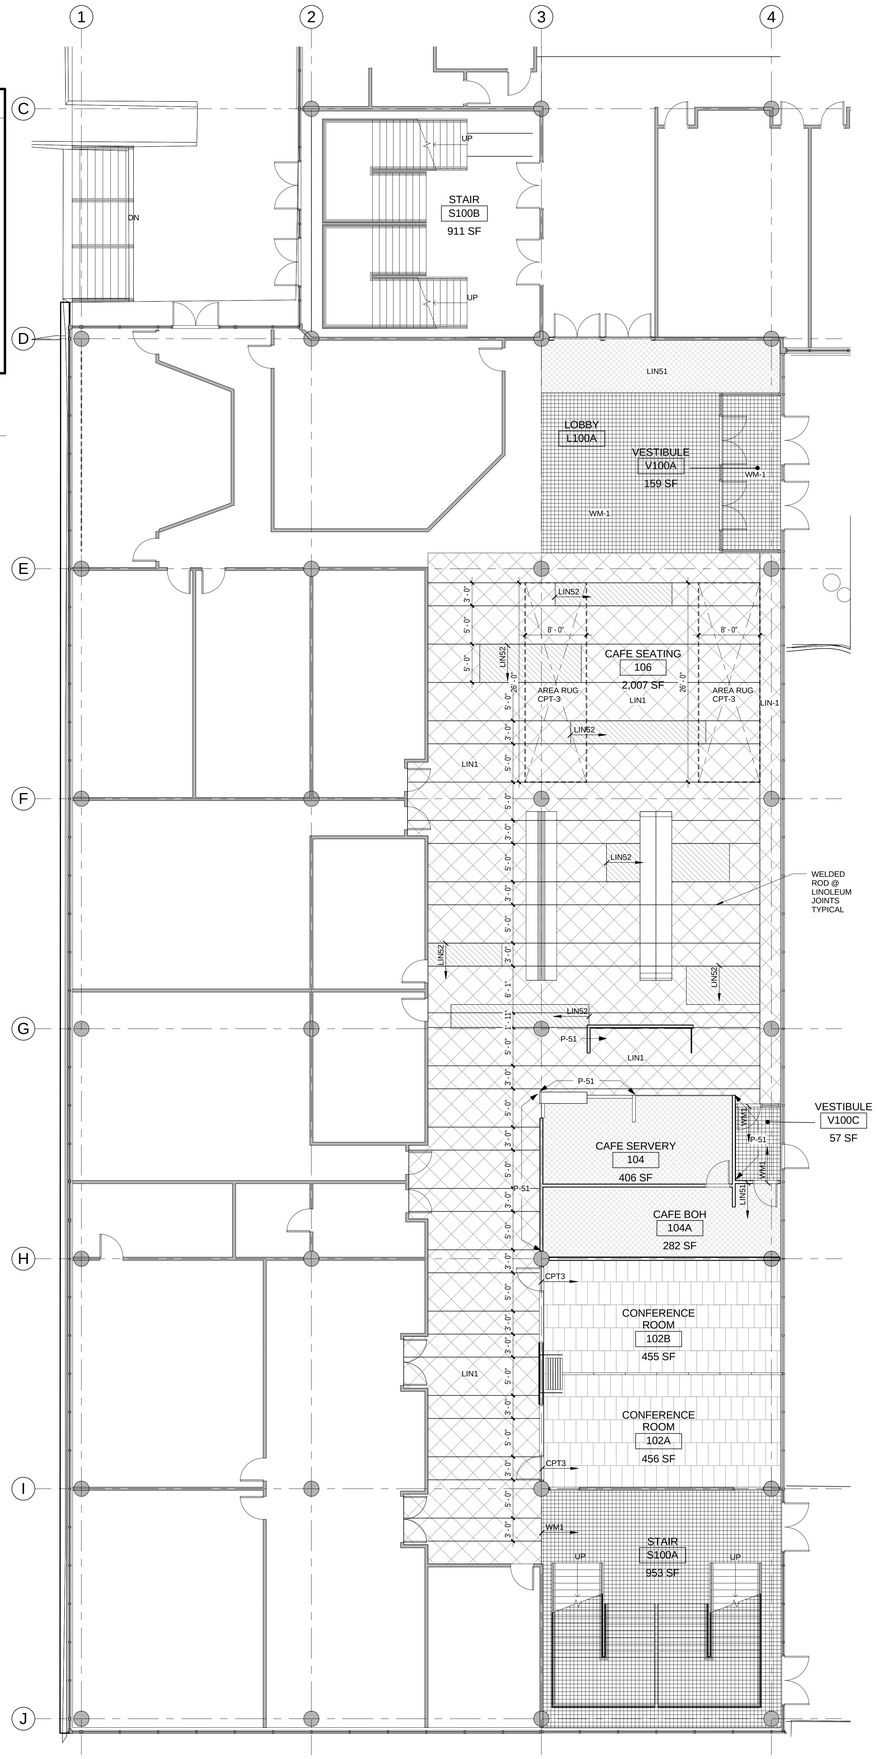

2 ENLARGED LEVEL ONE FINISH FLOOR PLAN PHASE 1B

1/8" = 1'-0"

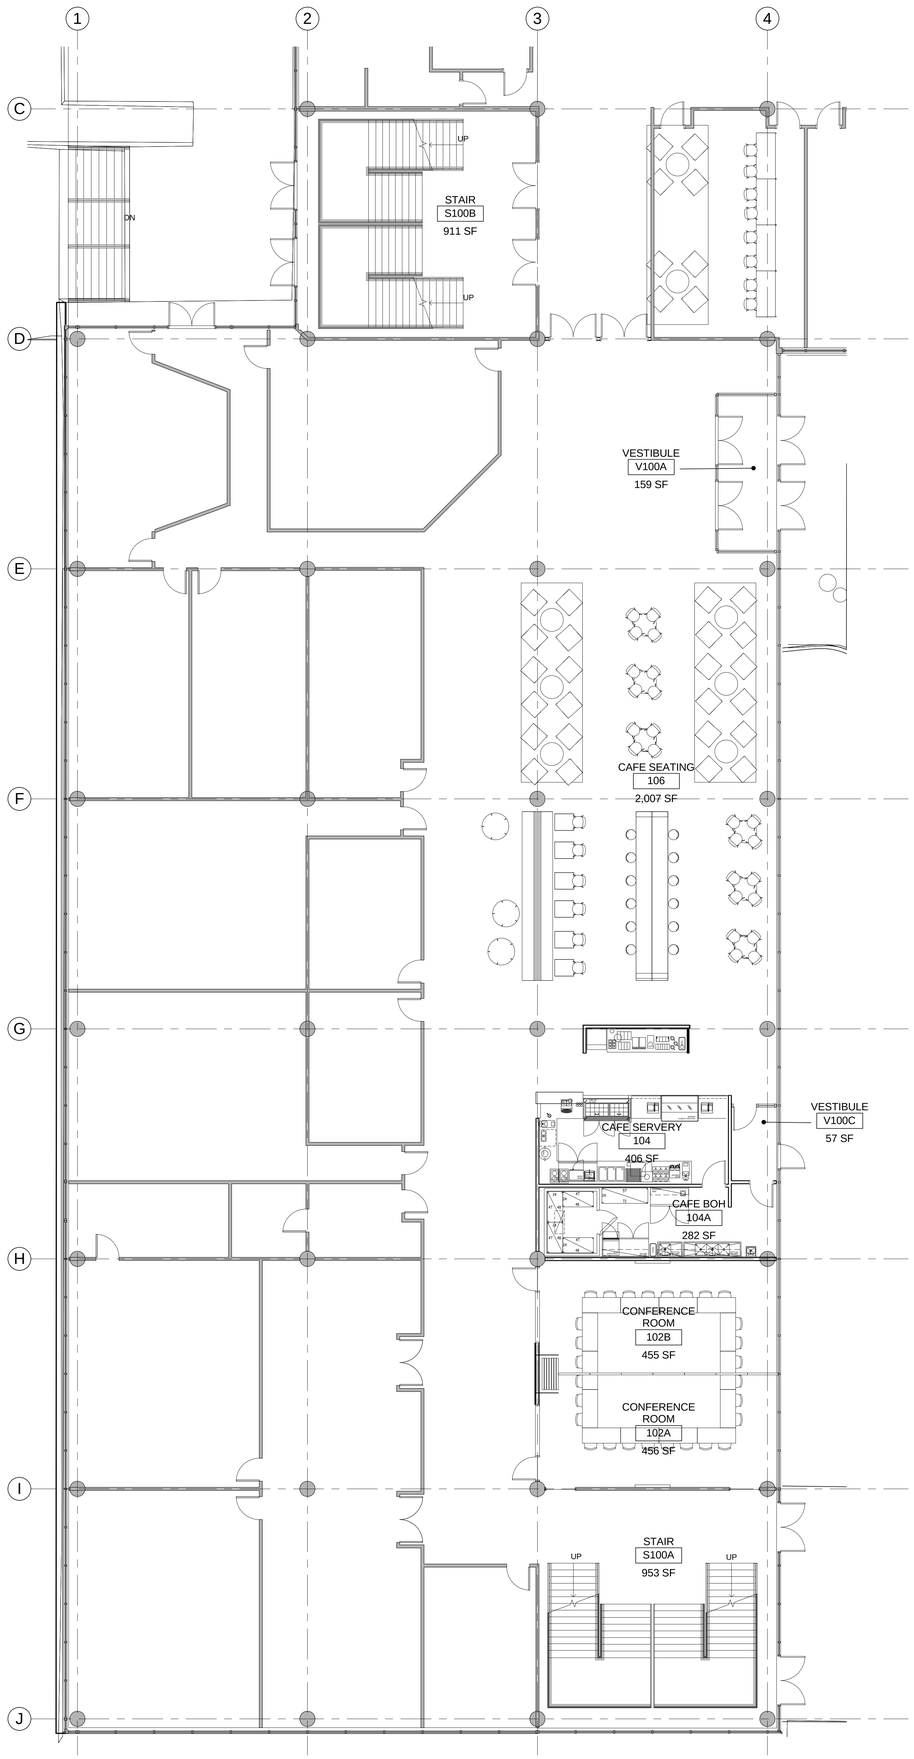

1 ENLARGED LEVEL ONE FURNITURE PLAN PHASE 1B

1/8" = 1'-0"

OZ ARCHITECTURE
3003 Larimer Street
Denver, CO 80205
phone 303.861.5704

boora
boora architects inc.
720 SW Washington Ste 800, Portland, OR 97205
T. 503.226.1575 F. 503.241.7429

CCD SOUTH CLASSROOM BUILDING

1111 WEST COLFAX AVE.
DENVER CO. 80217

PROJ. NO. 810033.07
DRAWN: Author
CHECKED: Checker
APPROVED: Approver
DATE: 06/29/12
REVISIONS

© OZ ARCHITECTURE

CCD SOUTH CLASSROOM BUILDING
ISSUED FOR:
100% DESIGN DEVELOPMENT PHASES 1B

SHEET TITLE:
FURNITURE & FINISH PLAN LEVEL ONE PHASE 1B

SCALE: 1/8" = 1'-0"
SHEET NUMBER

A11.1.3

6/29/2012 5:42:37 PM C:\Revit Local Files\810033.07-CCDSouthClassroom_A12 (local).rvt

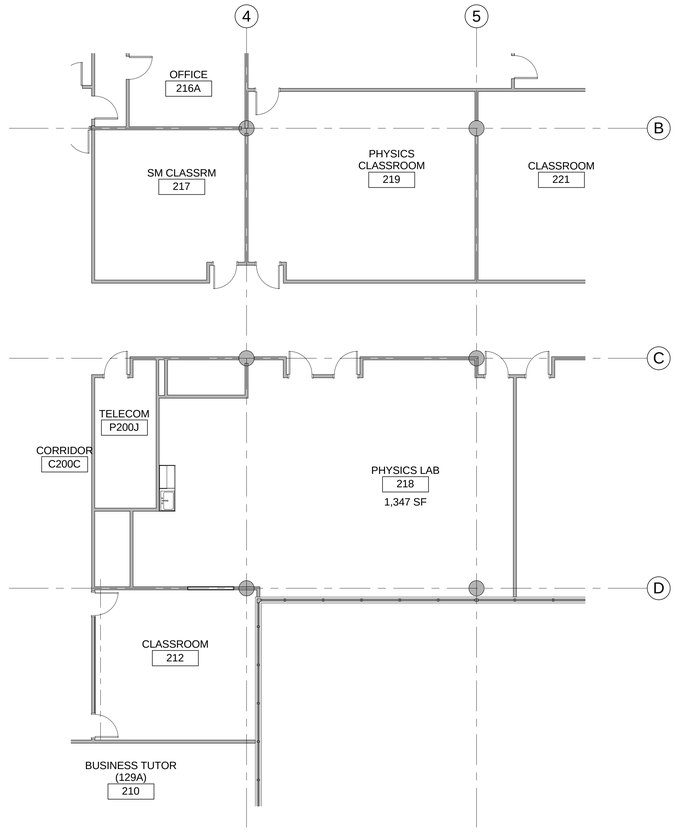

2 ENLARGED LEVEL TWO FINISH FLOOR PLAN PHASE 1B

1/8" = 1'-0"

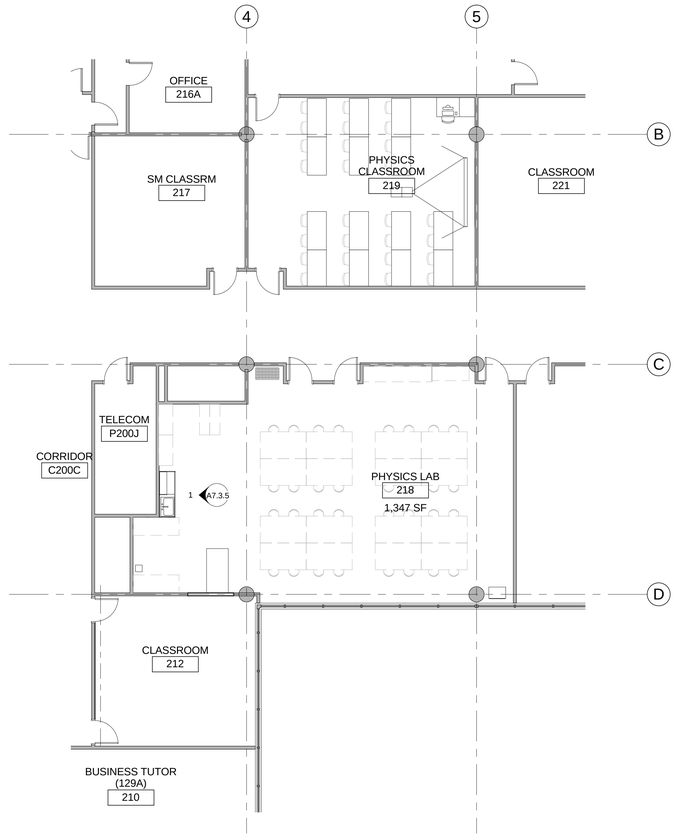

1 ENLARGED LEVEL TWO FURNITURE PLAN PHASE 1B

1/8" = 1'-0"

OZ ARCHITECTURE
3003 Larimer Street
Denver, CO 80205
phone 303.861.5704

boora
boora architects inc.
720 SW Washington Ste 800, Portland, OR 97205
T. 503.226.1575 F. 503.241.7429

CCD SOUTH CLASSROOM BUILDING

1111 WEST COLFAX AVE.
DENVER CO. 80217

PROJ. NO. 810033.07
DRAWN: Author
CHECKED: Checker
APPROVED: Approver
DATE: 06/29/12
REVISIONS

© OZ ARCHITECTURE

CCD SOUTH CLASSROOM BUILDING
ISSUED FOR:
100% DESIGN DEVELOPMENT
PHASES 1B

SHEET TITLE:
FURNITURE & FINISH PLAN
LEVEL TWO PHASE 1B

SCALE: 1/8" = 1'-0"
SHEET NUMBER

A11.1.4

C:\Revit Local Files\810033.07-CCDSouthClassroom_A12 (local).rvt
6/29/2012 5:42:40 PM

FINISH SCHEDULE

KEY	TYPE	MANUFACTURER	STYLE	COLOR	MAT. SIZE	FINISH	REMARKS	CONTACT	PHONE
ACT1	ACCOUSTICAL CEILING PANEL 2X2	ARMSTRONG	DUNE 1772	WHITE	24" X 24"		RE: SPEC FOR SUSPENSION SYSTEM		
ACT2	ACCOUSTICAL CEILING PANEL	ARMSTRONG	ULTIMA PLANK 1988	WHITE	24" X 72"		RE: SPEC FOR SUSPENSION SYSTEM		
AF-1	ACCESS FLOOR					RE: SPEC	EXISTING ACCESS FLOOR TO BE RE-INSTALLED		
AWP4	SOUND ABSORBING CEILING PANEL	DECOUSTICS	ACOUSTICAL WALL PANEL; FACING MATERIAL: FB-1	WHITE FACED FIBERGLASS CORE, NONTACKABLE	1" PANEL THICKNESS, 64" WIDE X 120" LONG				
B1	RUBBER BASE	BURKE	RUBBER BASE	BLACK/BROWN 523	4"				
CG-2	CORNER GUARDS	TBD		TRANSPARENT	9'-8" LENGTH TYP U.N.O		SURFACE MOUNTED		
CG-3	CORNER GUARDS	INPRO CORPORATION	ENVIROGT G2-160F	WHITE SAND 0109	90 DEGREE BULLNOSE, 2" WING	BIOPOLYPETG+BLEND, NON PVC	FLUSH MOUNTED		
CG-4	CORNER GUARDS	SCHLUTER SYSTEMS	SCHLUTER-ECK-E	STAINLESS STEEL	SEE INT ELEVATIONS				
CPT1	CARPET	SHAW	DIFFUSE 59575	ROUTES 75500	24" X 24"	ECOWORK ES BACKING			
CPT2	CARPET	SHAW	DIFFUSE 59575	SOUTHBOUND 75730	24" X 24"	ECOWORK ES BACKING			
CPT3	CARPET	SHAW	VERTICAL EDGE 59114	SHIMMER FRINGE 67585	18" X 36"	ECOWORK ES BACKING	RE: FINISH PLAN FOR ORIENTATION		
CPT4	CARPET	SHAW	SPUN 59568	HENNA 68610	24" X 24"	ECOWORK ES BACKING			
CPT5	CARPET	SHAW	ALLURE 59327	27750 BRONZED	24" X 24"	ECOWORK ES BACKING	CLASSRM/OFFICES WARM		
CPT6	CARPET	SHAW	ALLURE 59327	27485 FLASHPOINT	24" X 24"	ECOWORK ES BACKING	CLASSRM/OFFICES COOL		
FB1	FABRIC	MAHARAM	CRISP 901860, UNBACKED	010 MANDARIN			CEILINGS		
FB3	FABRIC	MAHARAM	SHARKSKIN 2 901650	039 LYRIC					
FB4	FABRIC	MAHARAM	CRISP 901860	011 AURORA		UNBACKED			
FB5	FABRIC	CARNIGIE, XOREL	METEOR 6427	705 WHITE		UNBACKED	VENDING AND RECYCLING AREAS		
FWTP1	FABRIC WRAPPED TACK PANEL	FORBO			CORE, 1/2" THICK MINERAL FIBER, CLASS A	FACING MATERIAL: FB-5			
LIN1	SHEET FLOORING	FORBO	MARMOLEUM REAL	3120 ROSATO					
LIN51	SHEET FLOORING	FORBO	MARMOLEUM REAL	BY ARCHITECT					
LIN52	SHEET FLOORING	FORBO	MARMOLEUM REAL	3120 ROSATO					
LWC1	LINEAR WOOD CEILING	9 WOOD, Inc.	1100 STYLE CROSSPIECE BACKER GRILLE 19-1124-3	WESTERN HEMLOCK SOLID/MIXED GRAIN	2 1/4" X 1", 3 MEMBERS/LF	CONVERSTION VARNISH WITH CUSTOM STAIN COLOR NO.: 9W 1323			
LWC3	LINEAR WOOD CEILING	9 WOOD, Inc.	1400 STYLE DOWEL GRILLE WITH BACKER 19-1423-6	WHITE MAPLE	2 1/4" X 1", 6 MEMBERS/LF	CONVERSTION VARNISH WITH CUSTOM STAIN COLOR NO.: 9W 1323			
MKB1	PORCELAIN ENAMEL MARKERBOARD	STEELCASE	110 SERIES	WHITE	16' X 48"	LOW GLOSS	SEE SPECS FOR ACCESSORIES		
MKB2	PORCELAIN ENAMEL MARKERBOARD	STEELCASE	110 SERIES	WHITE	12' X 48"	LOW GLOSS	SEE SPECS FOR ACCESSORIES		
MKB4	PORCELAIN ENAMEL MARKERBOARD	STEELCASE	110 SERIES	WHITE	4' X 8'	LOW GLOSS	SEE SPECS FOR ACCESSORIES		
P1	FIELD PAINT	TO MATCH SHERWIN WILLIAMS		ALABASTER, SW7008			GENERAL WHITE		
P2	CEILING PAINT	TO MATCH BENJAMIN MOORE		DISTANT GREY, 2124-70			CEILINGS		
P3	PAINT	TO MATCH MILLER PAINT		GREYSTOKE, 0575			ALL EXPOSED INTERIOR COLUMNS		
P4	PAINT	PPG		ARMORY, 517-6			FIRE RATED GLASS, ALL STEEL INTERIOR STAIRS, STRINGERS AND GUARDRAILS		
P5	PAINT	PPG		BLACK MAGIC, 518-7			"BLACK" CEILING CAVITY		
P6	PAINT	PPG		CINNAMON STONE, 129-7		SEMI/GLOSS			
P7	PAINT	PPG		RED GUMBALL, 233-7			"RED" - METAL		
P8	PAINT	PPG		RUM PUNCH, 231-7			SOFFIT		
P9	PAINT	TO MATCH SHERWIN WILLIAMS		RHUMBA ORANGE, SW6642			SOFFITS		
P10	PAINT	TO MATCH BENJAMIN MOORE		HARBOR GRAY, AC-25					
P11	PAINT	TO MATCH BENJAMIN MOORE		YOSEMITE YELLOW, 215					
P12	PAINT	TO MATCH BENJAMIN MOORE		BUCKLAND BLUE, HC-151					
P13	PAINT	TO MATCH BENJAMIN MOORE		MEDIEVAL TIMES, 530					
P14	PAINT	TO MATCH BENJAMIN MOORE		CRIMSON, 1299					
PL1	PLASTIC LAMINATE	WILSONART	CARBON MESH	4880-38					
PL3	PLASTIC LAMINATE	FORMICA	CAFE WEFT	5879-58		MATTE	WORK ROOM CABINETS		
PLP1	PLASTIC RESIN PANEL	3 FORM	RE: SPEC	RE: SPEC	RE: SPEC	RE: SPEC			
PLP4	PLASTIC RESIN PANEL	3 FORM	RE: SPEC	RE: SPEC	RE: SPEC	RE: SPEC			
PLP5	PLASTIC RESIN PANEL	3 FORM	RE: SPEC	RE: SPEC	RE: SPEC	RE: SPEC			
PLP7	PLASTIC RESIN PANEL	3 FORM	RE: SPEC	RE: SPEC	RE: SPEC	RE: SPEC			
SSC1	SOLID SURFACE	AVONITE	STUDIO COLLECTION	CEMENT K3-8425			COUNTERTOP		
SSC3	SOLID SURFACE	CORIAN	FOUNDATIONS	CONCRETE	3CM		BREAK RM COUNTER		
TKB1	LINOLEUM FACED TACKBOARD	TAC WALL	LINOLEUM BULLETIN BOARD	86 ACORN	1/4" THICKNESS	EDGES CONCEALED BY TRIM	ALUMINUM TRIM SIZES PER INT. ELEVATIONS		
UP-2	UPHOLSTERY	MAHARAM	SCUBA 464930	021 BRICK					
VDWC1	VISUAL DISPLAY WALL COVERING	EGEN VERSA PRO		TBD	5' H, WALL TO WALL	LOW SHEEN FOR PROJECTION			
WB1	SOLID WOOD BASE TRIM		MATCH WD-2				FINISH TO MATCH WD2		
WB2	PAINTED WOOD BASE TRIM								
WD1	WOOD	WESTERN MAPLE	STAIN TO MATCH ARCHITECTURAL SAMPLE						
WD2	WOOD	CHERRY	STAIN TO MATCH ARCHITECTURAL SAMPLE				Book matched where veneer is used.		
WF1	WINDOW FILM	3M		MILKY WHITE					
WM1	WALK OFF MAT	SHAW CONTRACT GROUP	WELCOME TILE, STEPPING OUT	GREY 10121		ECOWORK ES BACKING	INSTALL: ASHLAR QUARTER TURN		
WP-1	CHERRY PLAIN, SLICED		MATCH WD2				Book matched where veneer is used.		

OZ ARCHITECTURE
3003 Larimer Street
Denver, CO 80205
phone 303.861.5704

boora
boora architects inc.
720 SW Washington Ste 800, Portland, OR 97205
T. 503.226.1575 F. 503.241.7429

CCD SOUTH CLASSROOM BUILDING
1111 WEST COLFAX AVE.
DENVER CO. 80217

PROJ. NO. 810033.07
DRAWN: Author
CHECKED: Checker
APPROVED: Approver
DATE: 06/29/12
REVISIONS

© OZ ARCHITECTURE

CCD SOUTH CLASSROOM BUILDING
ISSUED FOR:
100% DESIGN DEVELOPMENT PHASES 1B

SHEET TITLE:
FINISH SCHEDULE

SCALE:
SHEET NUMBER
A11.1.5

6/29/2012 5:42:43 PM C:\Revit Local Files\810033.07-CCDSouthClassroom_A12 (local) rvt